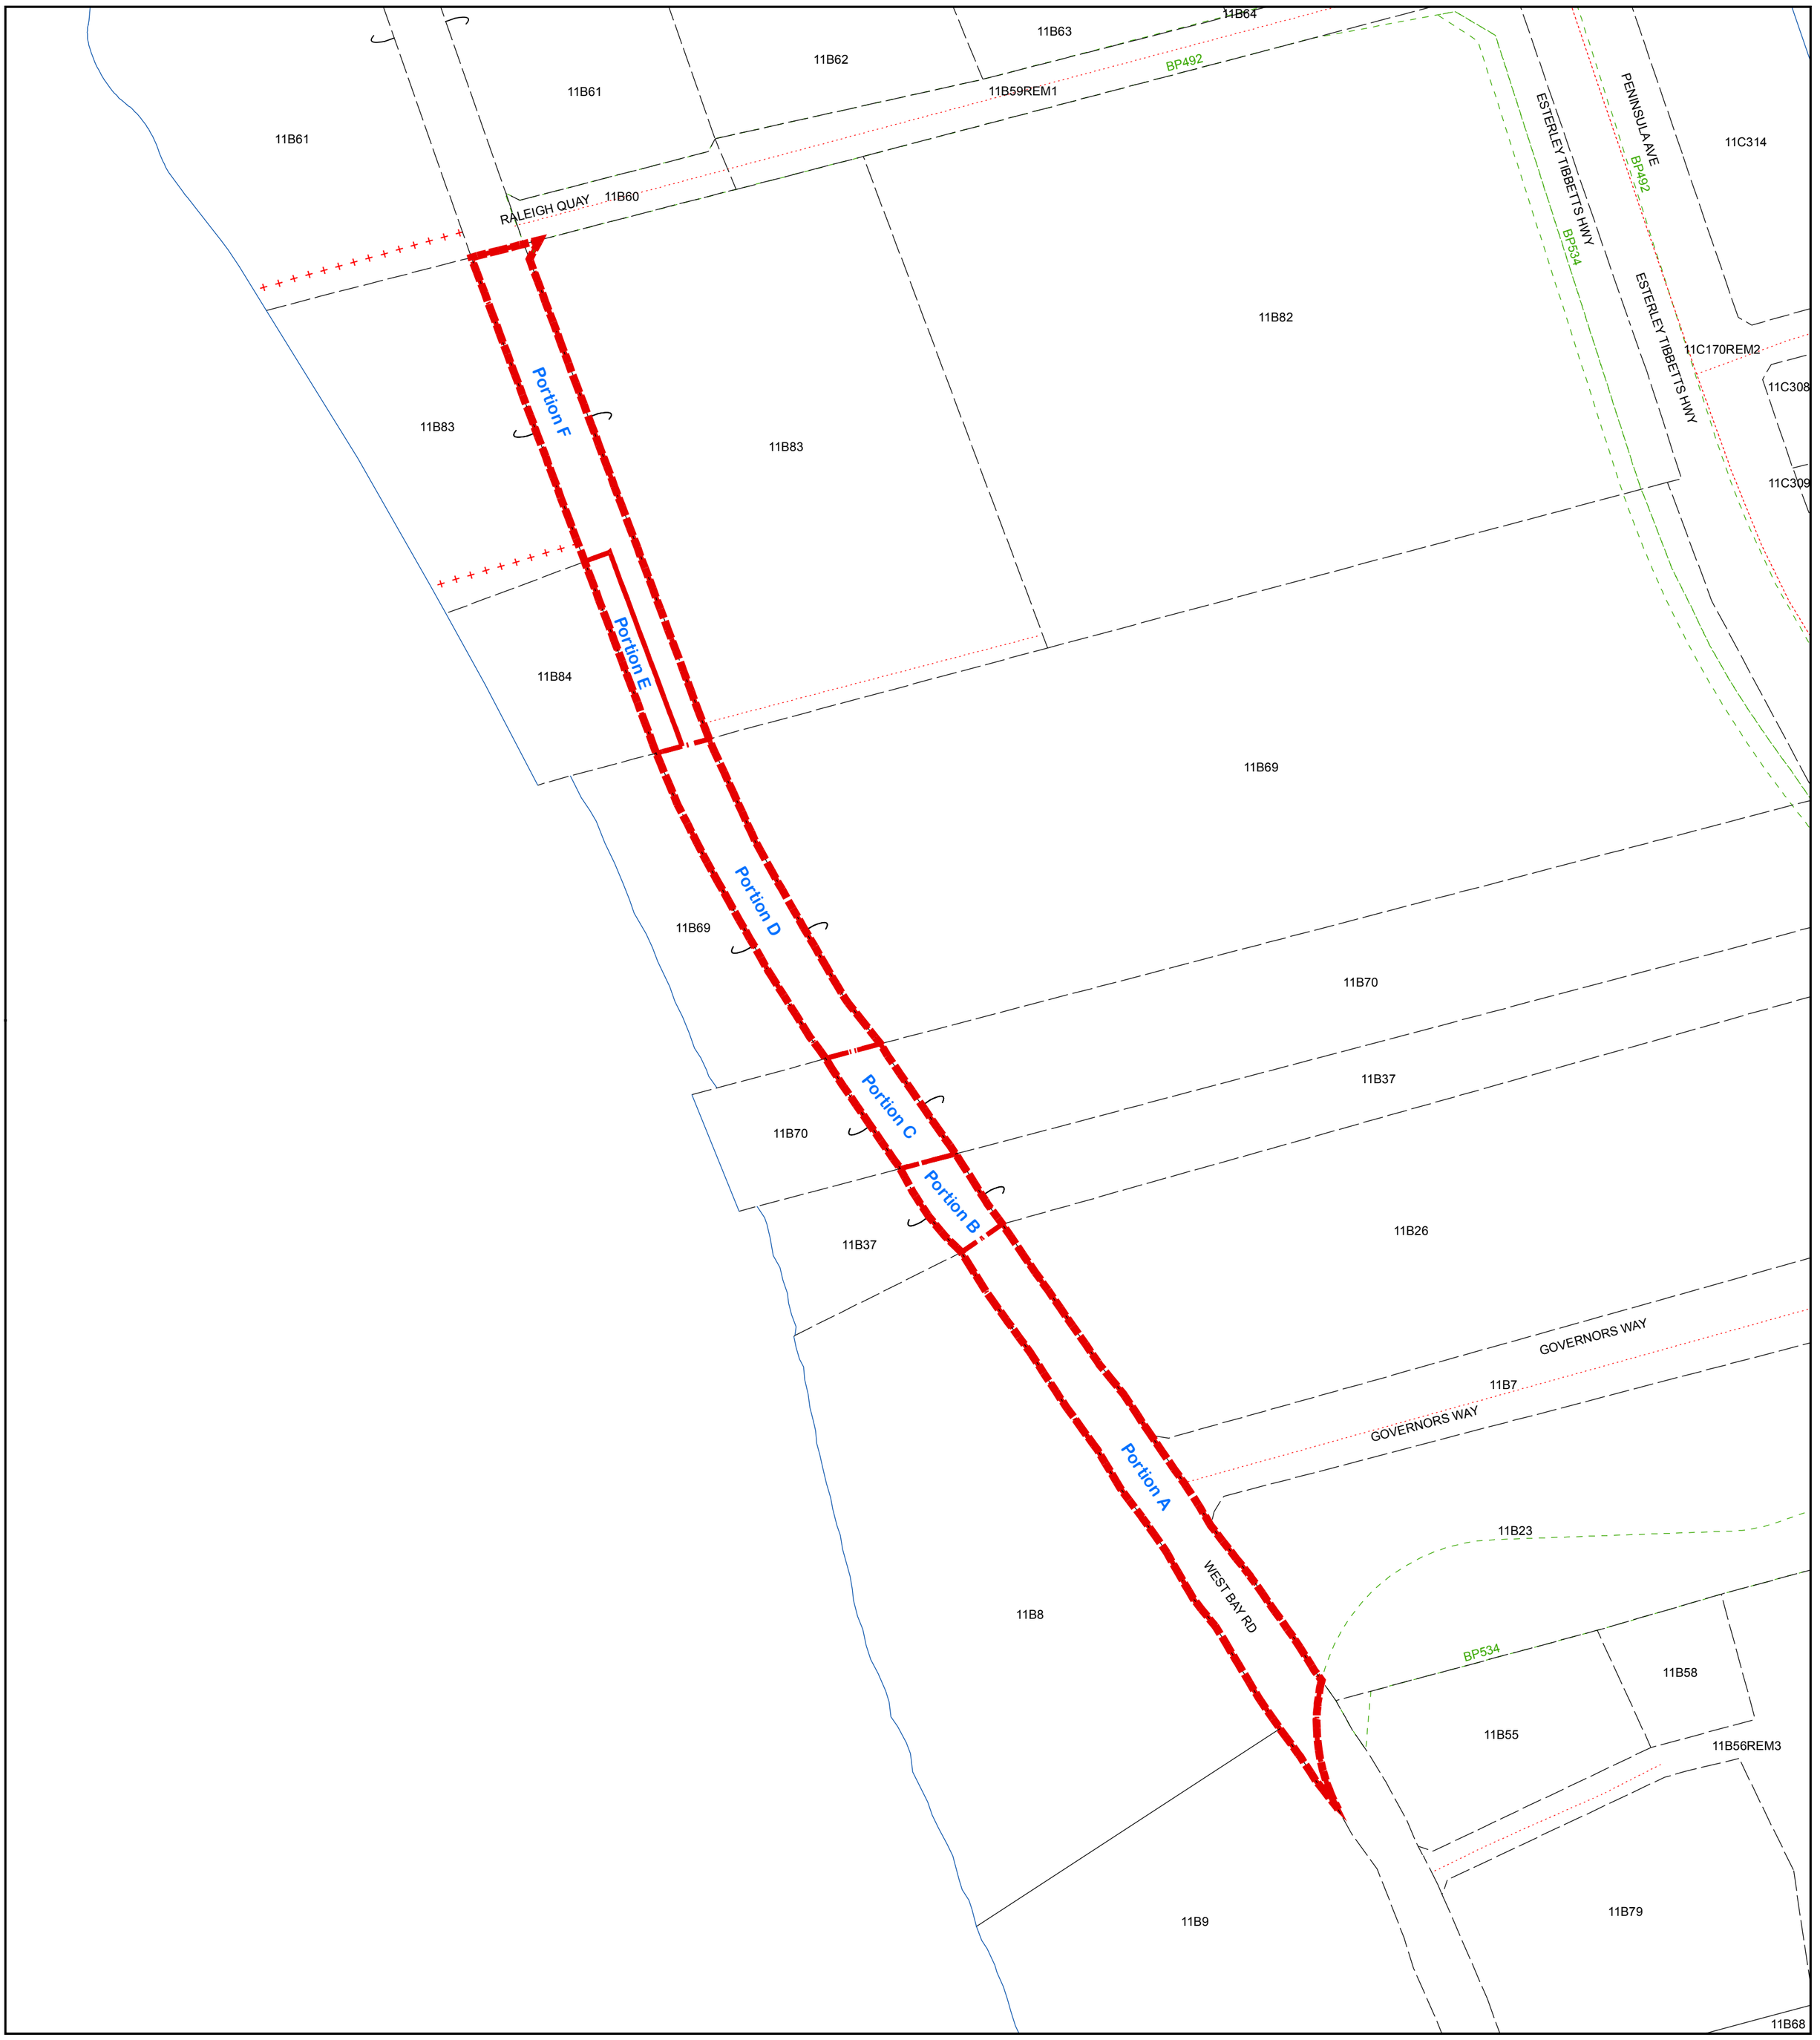

Prepared by : Date :	Botshelo Webster 09/09/11
GIS checked by : Date :	
Quality Control by : Date :	J. Dixon 10 Aug. 2012 / 10 Sep. 2012
Chief Surveyor : Date Approved :	R Vasquez 4th January 2013
L&S Job No. :	27266

Forms: BP_Small

TITLE

PROPOSED CLOSING AND VESTING OF PART OF WEST BAY ROAD - FROM PUBLIC BEACH TO RALEIGH QUAY, WEST BAY

N

SCALE

0 100 200 300 400 500 Feet

LEGEND / ABBREVIATIONS / AMENDMENTS

Proposed Road Closure

Extraordinary 22/2013, Wednesday 13 March 2013

BOUNDARY PLAN No.	535
BLOCK No.	11B

LANDS AND SURVEY DEPARTMENT
CAYMAN ISLANDS GOVERNMENT
P.O. Box 1089
Grand Cayman KY1-1102
CAYMAN ISLANDS