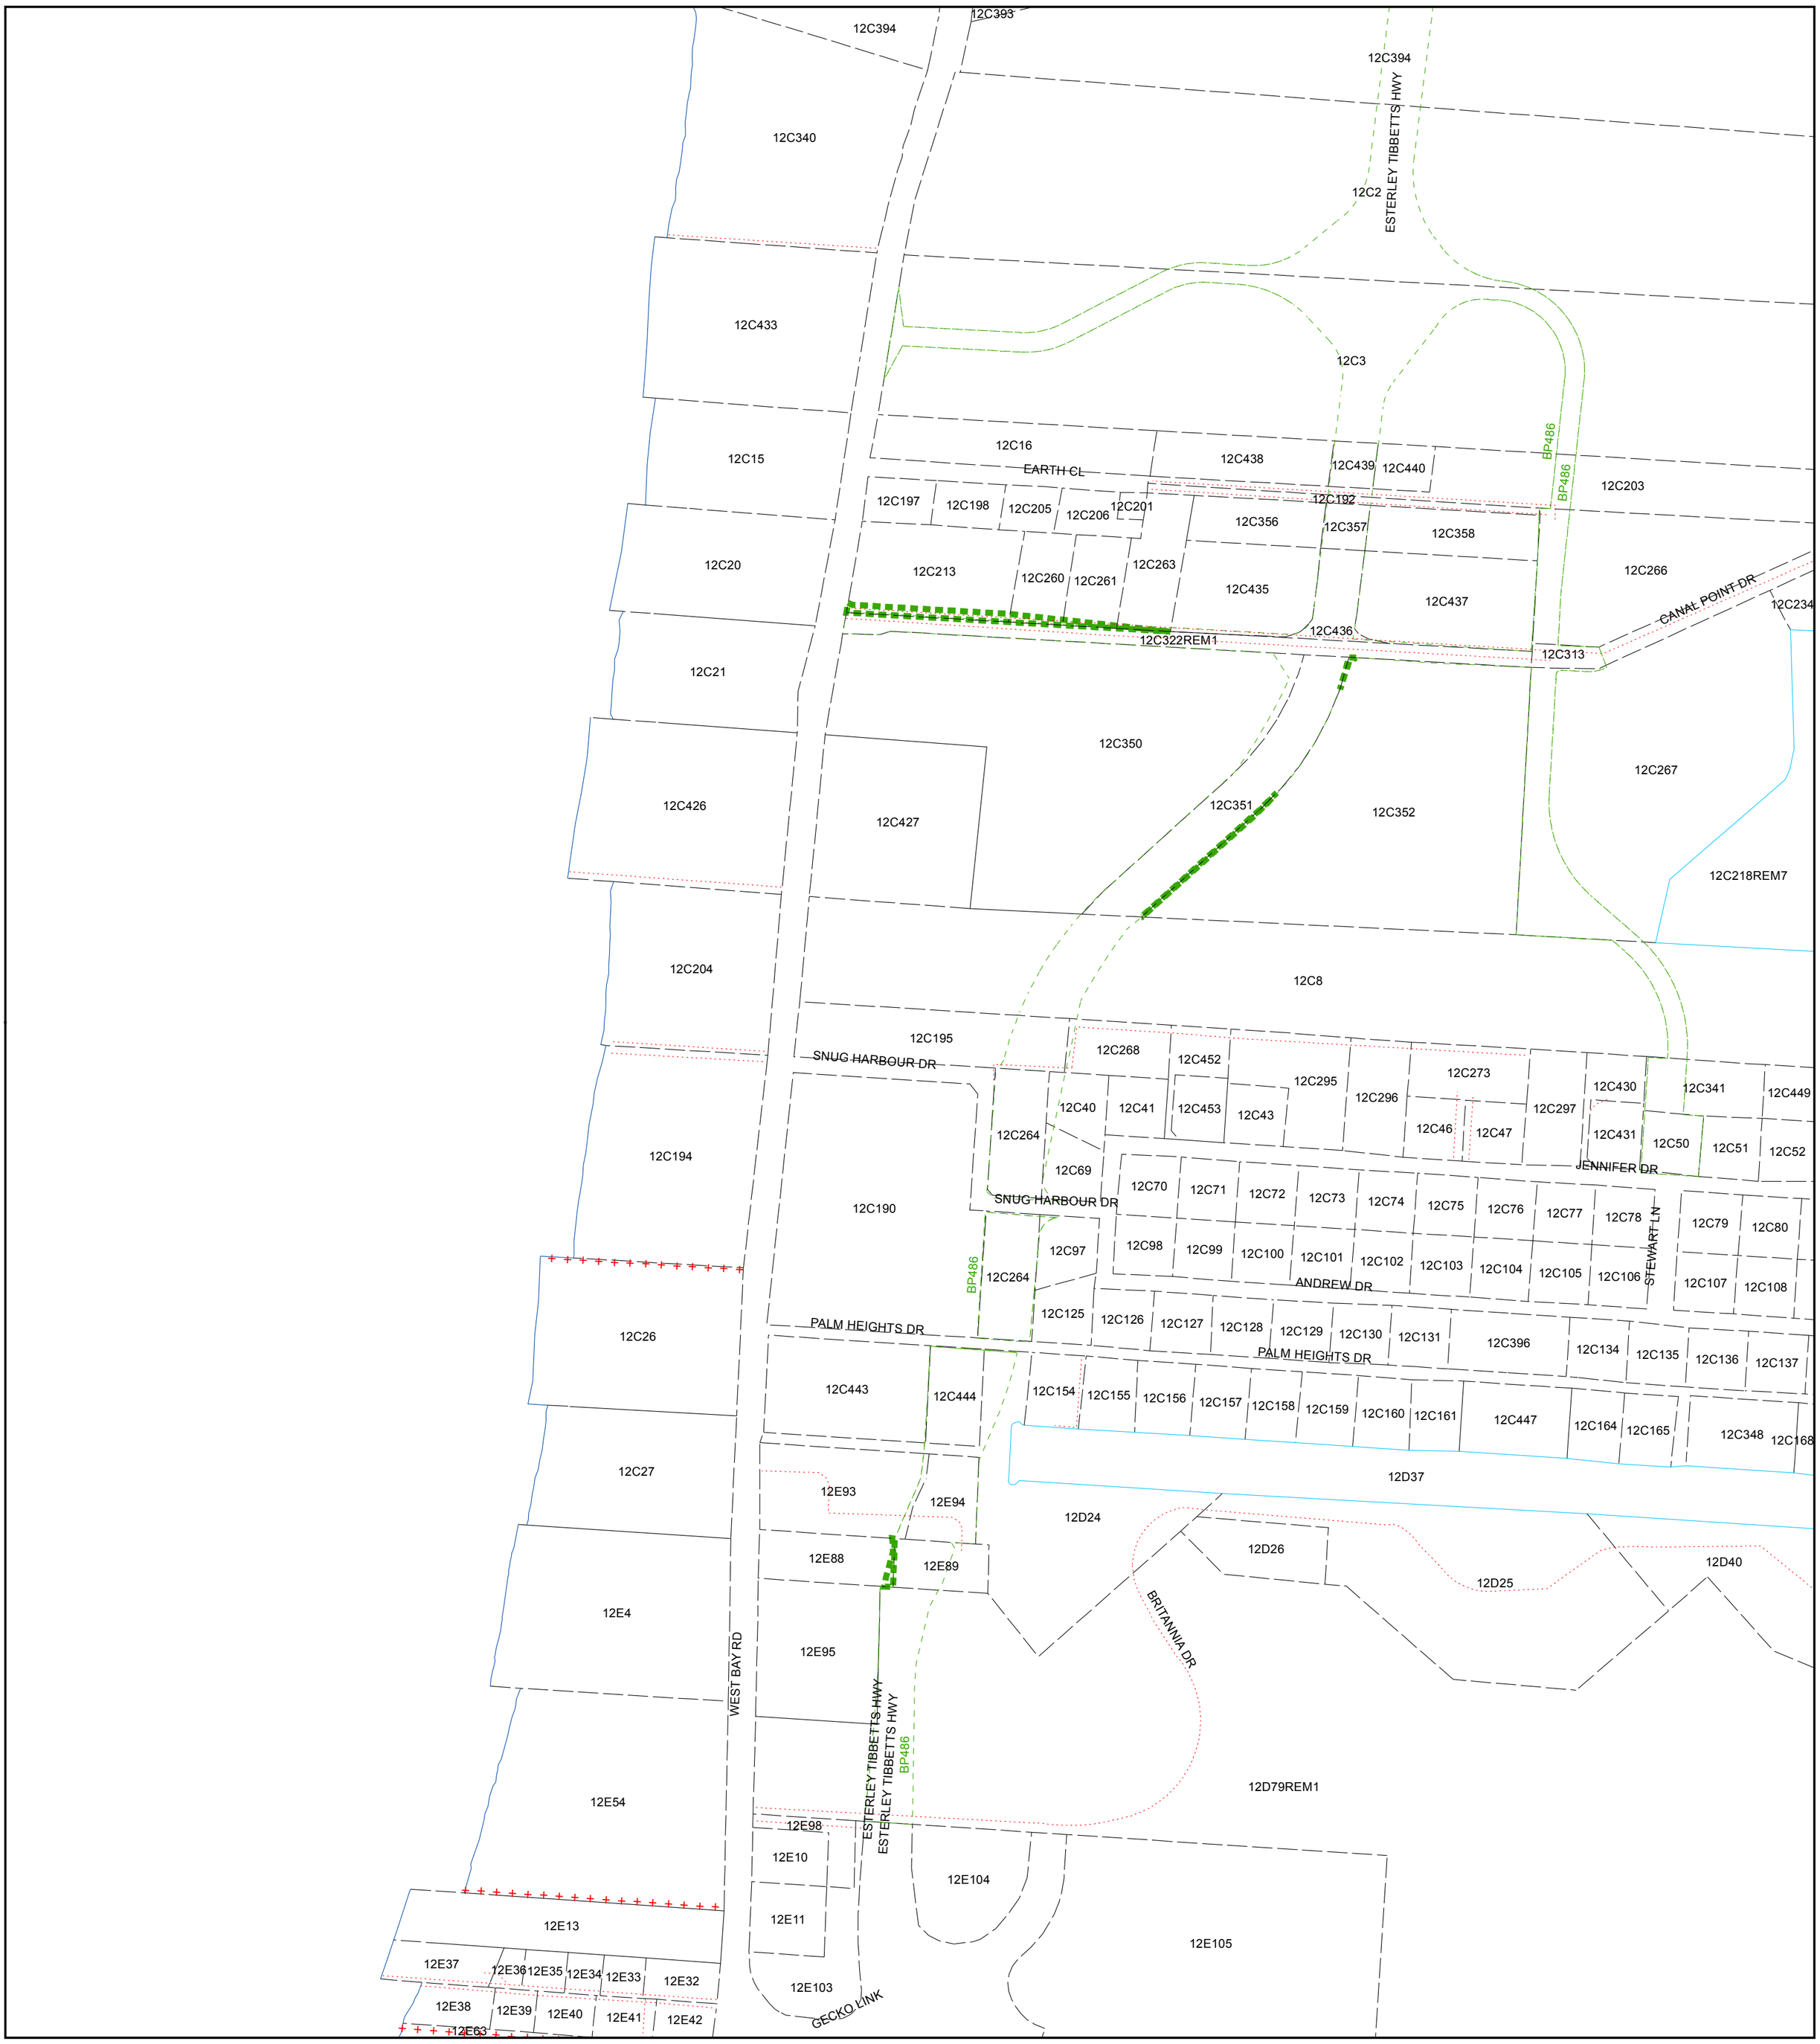

Prepared by : Date :	J. Dixon 22 Sept. 2011
GIS checked by : Date :	
Quality Control by : Date :	
Chief Surveyor : Date Approved :	R. Vasquez 27/09/11
L&S Job No. :	27293

Forms: BP_Small

TITLE

PROPOSED ADDITION TO EXTENSION OF ESTERLEY TIBBETTS HIGHWAY - HYATT TO LIME TREE BAY, GRAND CAYMAN

N

SCALE

0 250 500 1,000 Feet

LEGEND / ABBREVIATIONS / AMENDMENTS

Proposed Road Opening

Gazette 03/2012, Monday 30 January 2012

BOUNDARY PLAN No.	536
BLOCK No.	12C, 12E

LANDS AND SURVEY DEPARTMENT
CAYMAN ISLANDS GOVERNMENT
P.O. Box 1089
Grand Cayman KY1-1102
CAYMAN ISLANDS