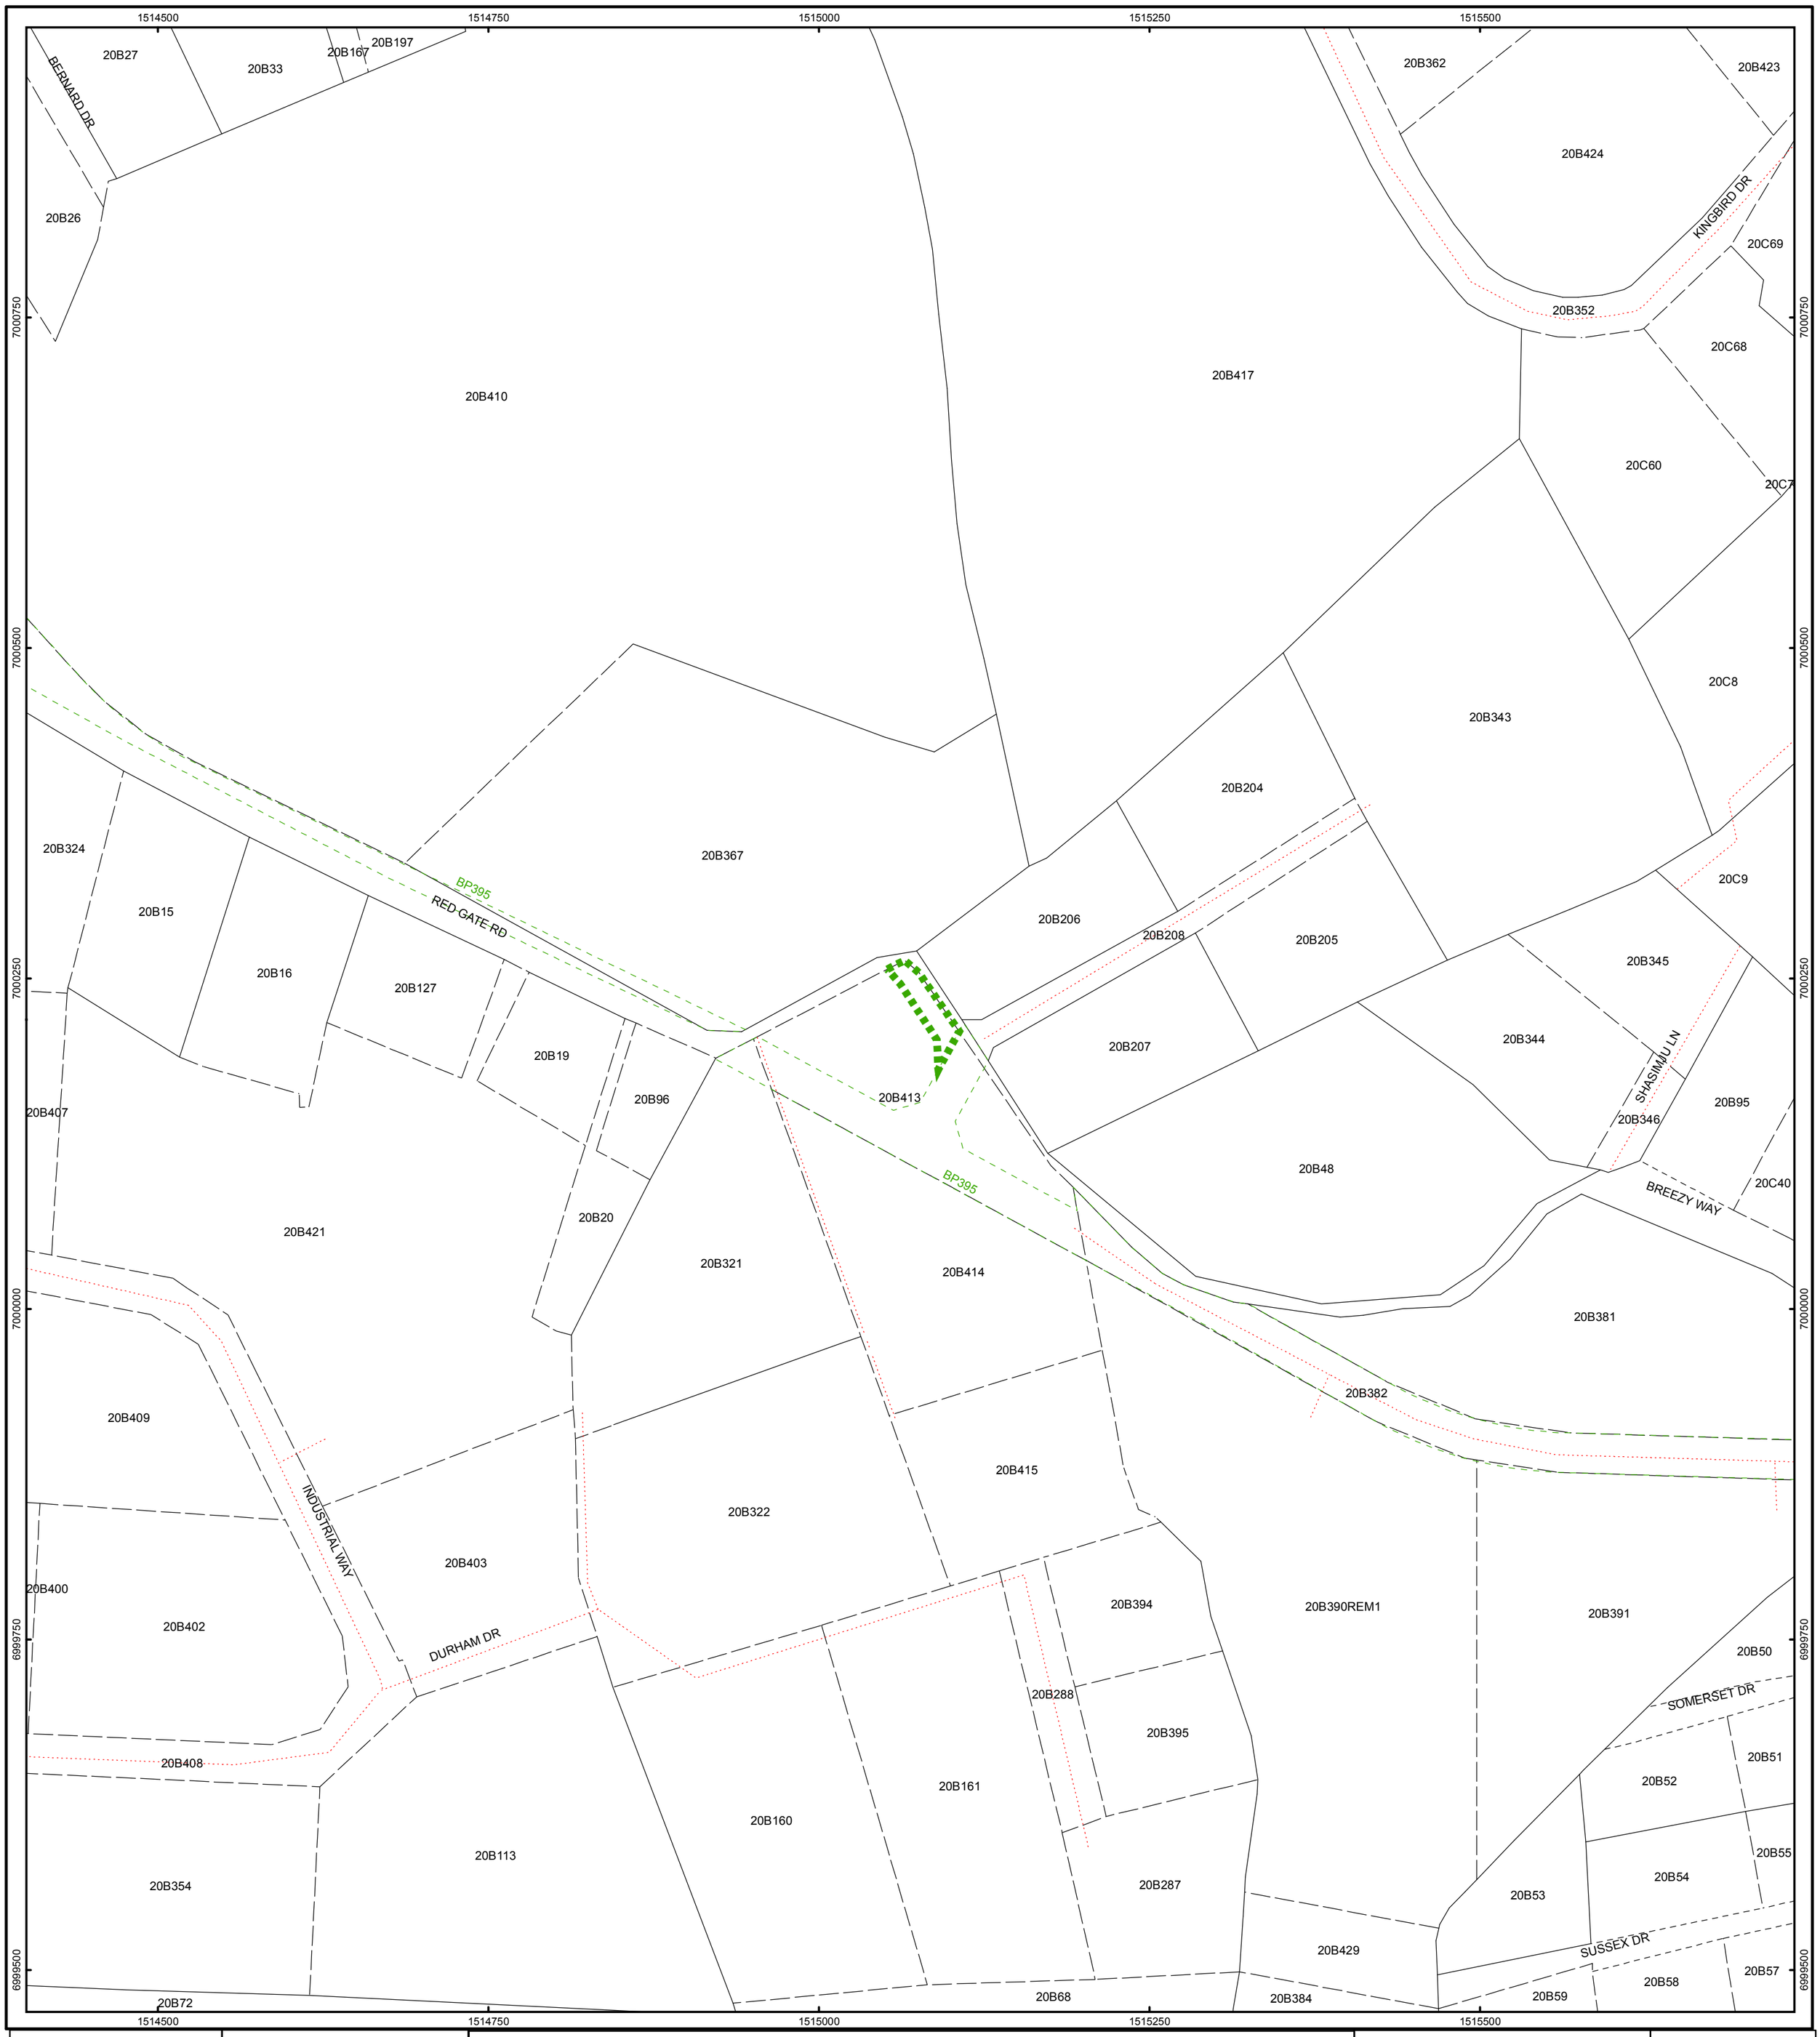

Prepared by : Date :	Botshelo Webster 03/01/13
GIS checked by : Date :	
Quality Control by : Date :	J Dixon 14 Jan. 2013
Chief Surveyor : Date Approved :	R Vasquez 25/01/13
L&S Job No. :	28362

Forms: BP_Small

TITLE

PROPOSED OPENING OF PART OF RED GATE ROAD, GEORGE TOWN

N

SCALE

0 50 100 200 300 400 Feet

LEGEND / ABBREVIATIONS / AMENDMENTS

Proposed Road Opening

Gazette 10/2013, Tuesday, 21 May 2013

BOUNDARY PLAN No.	554
BLOCK No.	20B

LANDS AND SURVEY DEPARTMENT
CAYMAN ISLANDS GOVERNMENT
P.O. Box 1089
Grand Cayman KY1-1102
CAYMAN ISLANDS