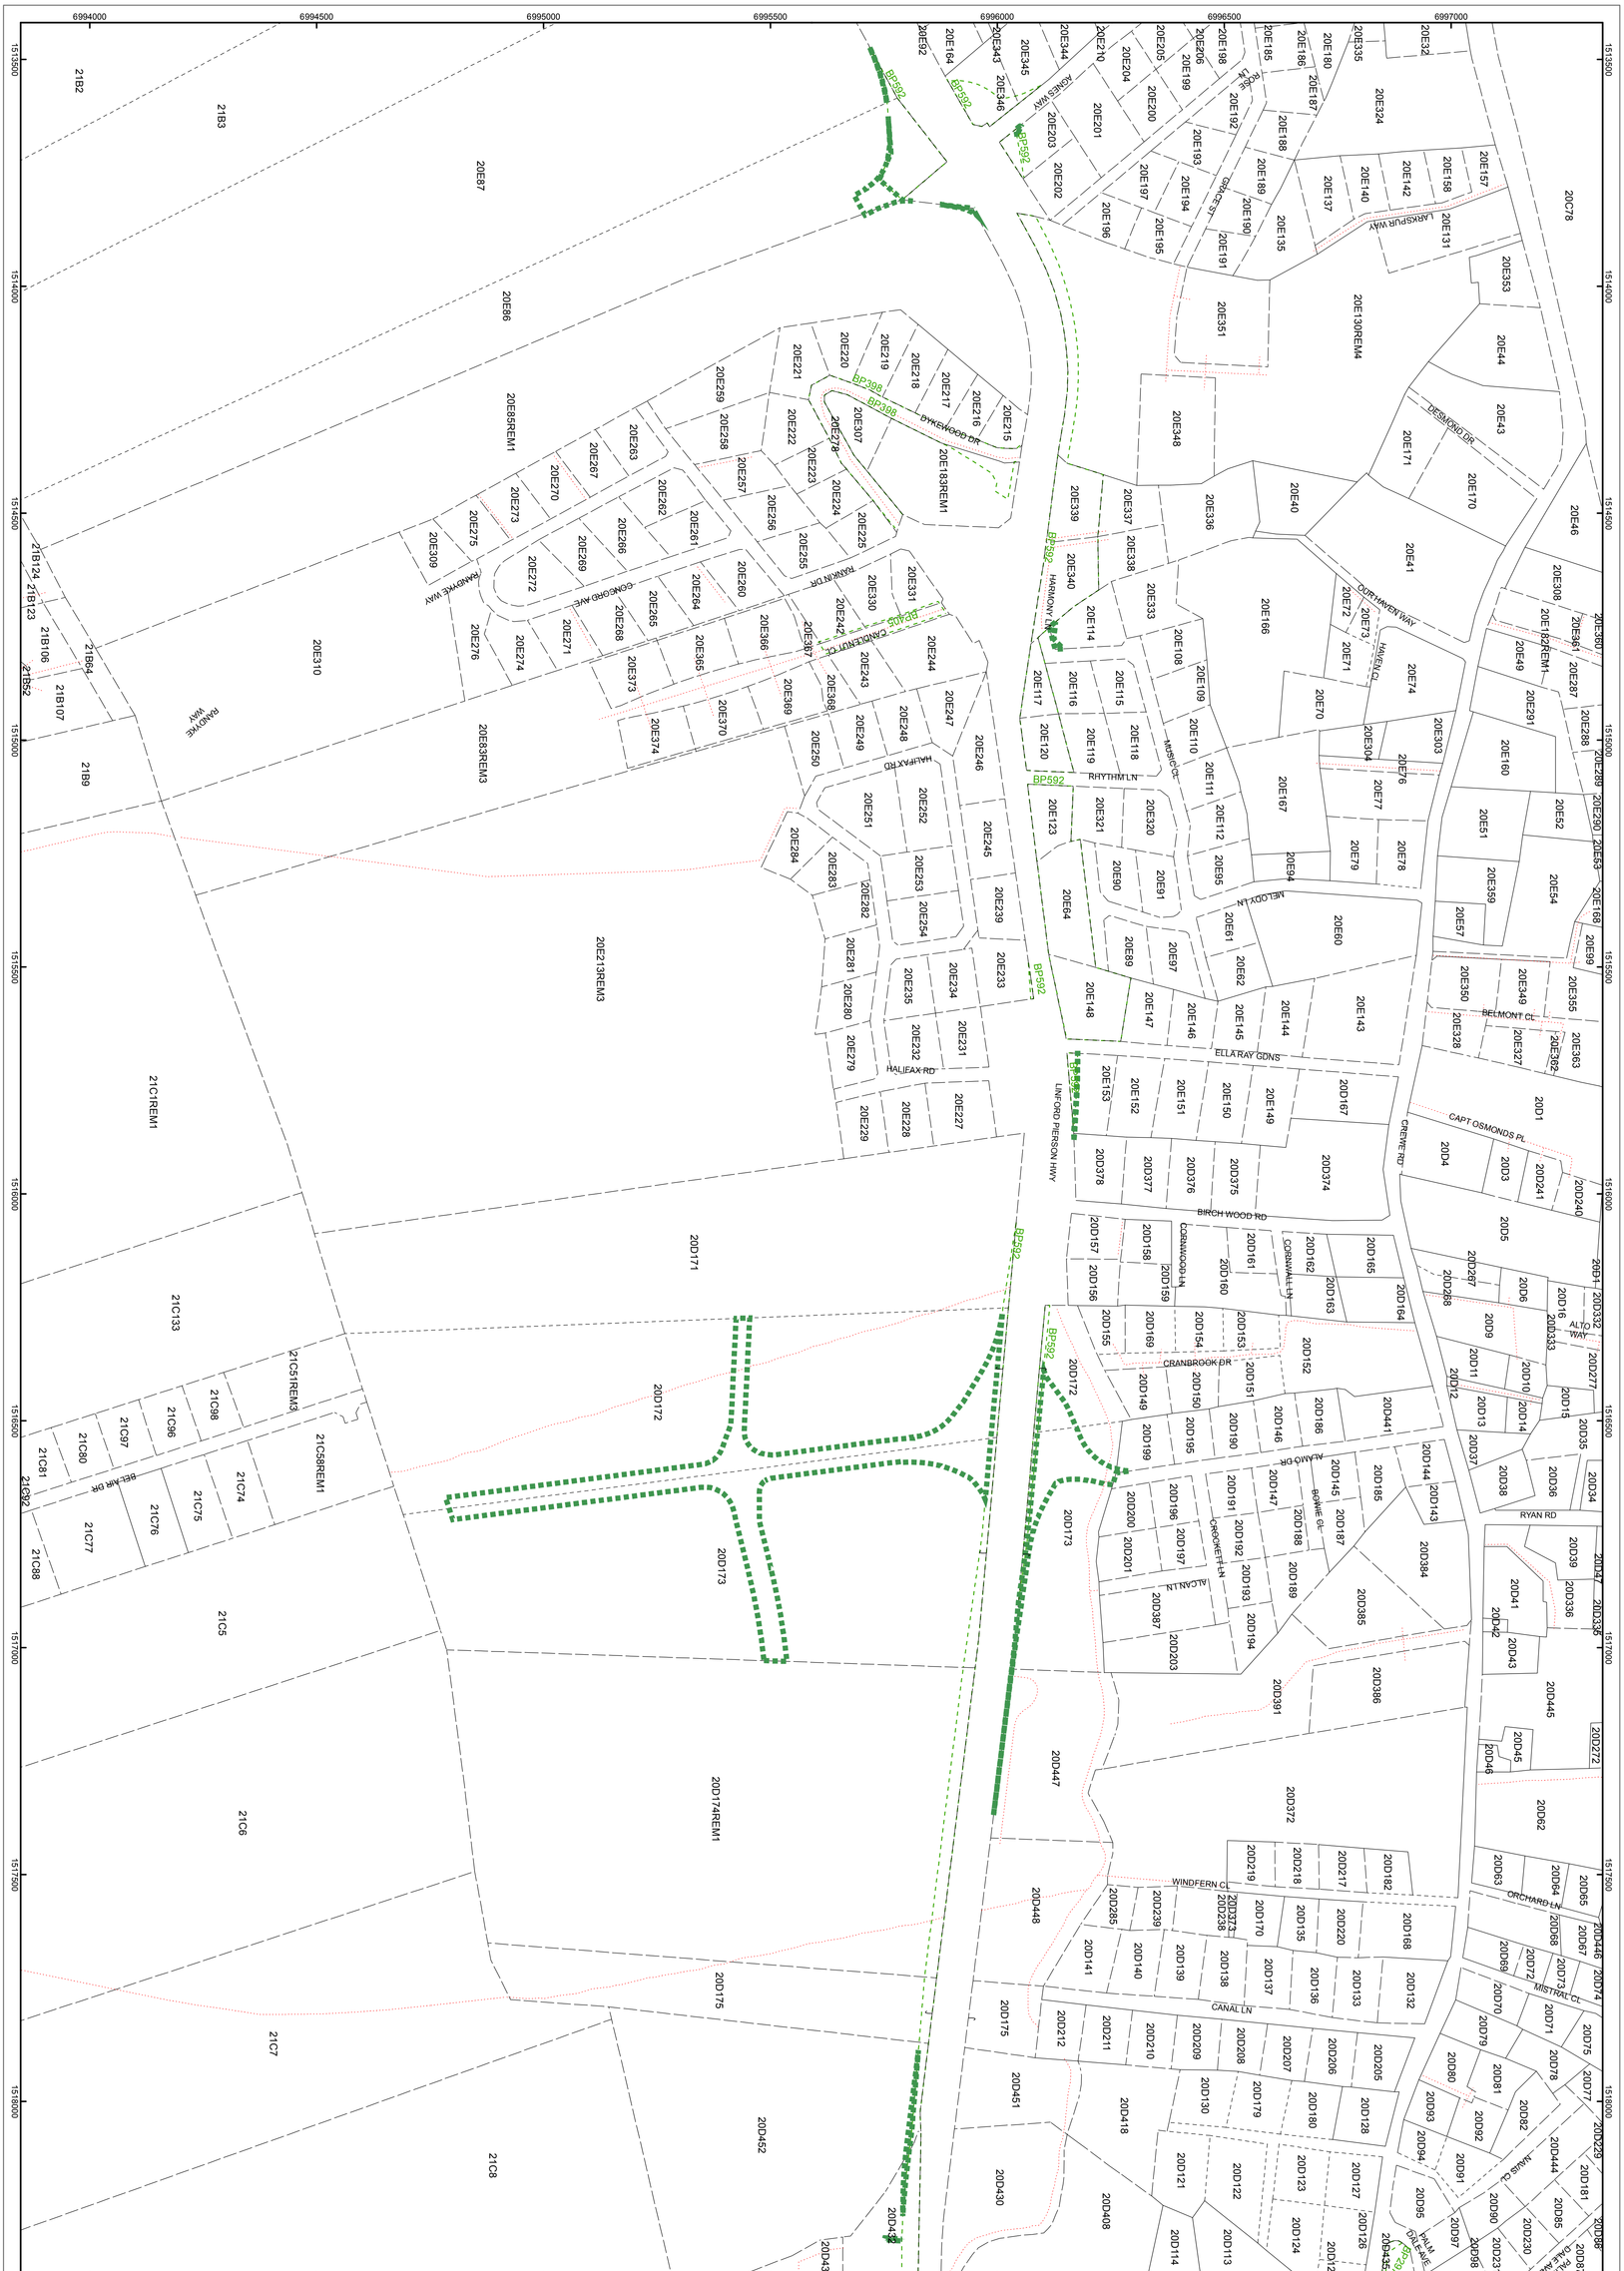

Prepared by : Date :	Botshelo Webster 13/09/16	TITLE	PROPOSED LINFORD PIERSON HIGHWAY WIDENING - 2, GEORGE TOWN
GIS checked by : Date :			
Quality Control by : Date :	J Dixon 16 Sept 2016 / 8 Dec2016	SCALE	0 250 500 1,000 1,500 Feet
Chief Surveyor : Date Approved :	M Whiteman Sept 19/16 & Dec 8/16		LEGEND / ABBREVIATIONS / AMENDMENTS
L&S Job No. :	31370		Proposed Road Opening

Forms: BP_Large

BOUNDARY PLAN No. 600

BLOCK No. 20D,20E

LANDS AND SURVEY DEPARTMENT
CAYMAN ISLANDS GOVERNMENT
P.O. Box 1089
Grand Cayman KY1-1102
CAYMAN ISLANDS