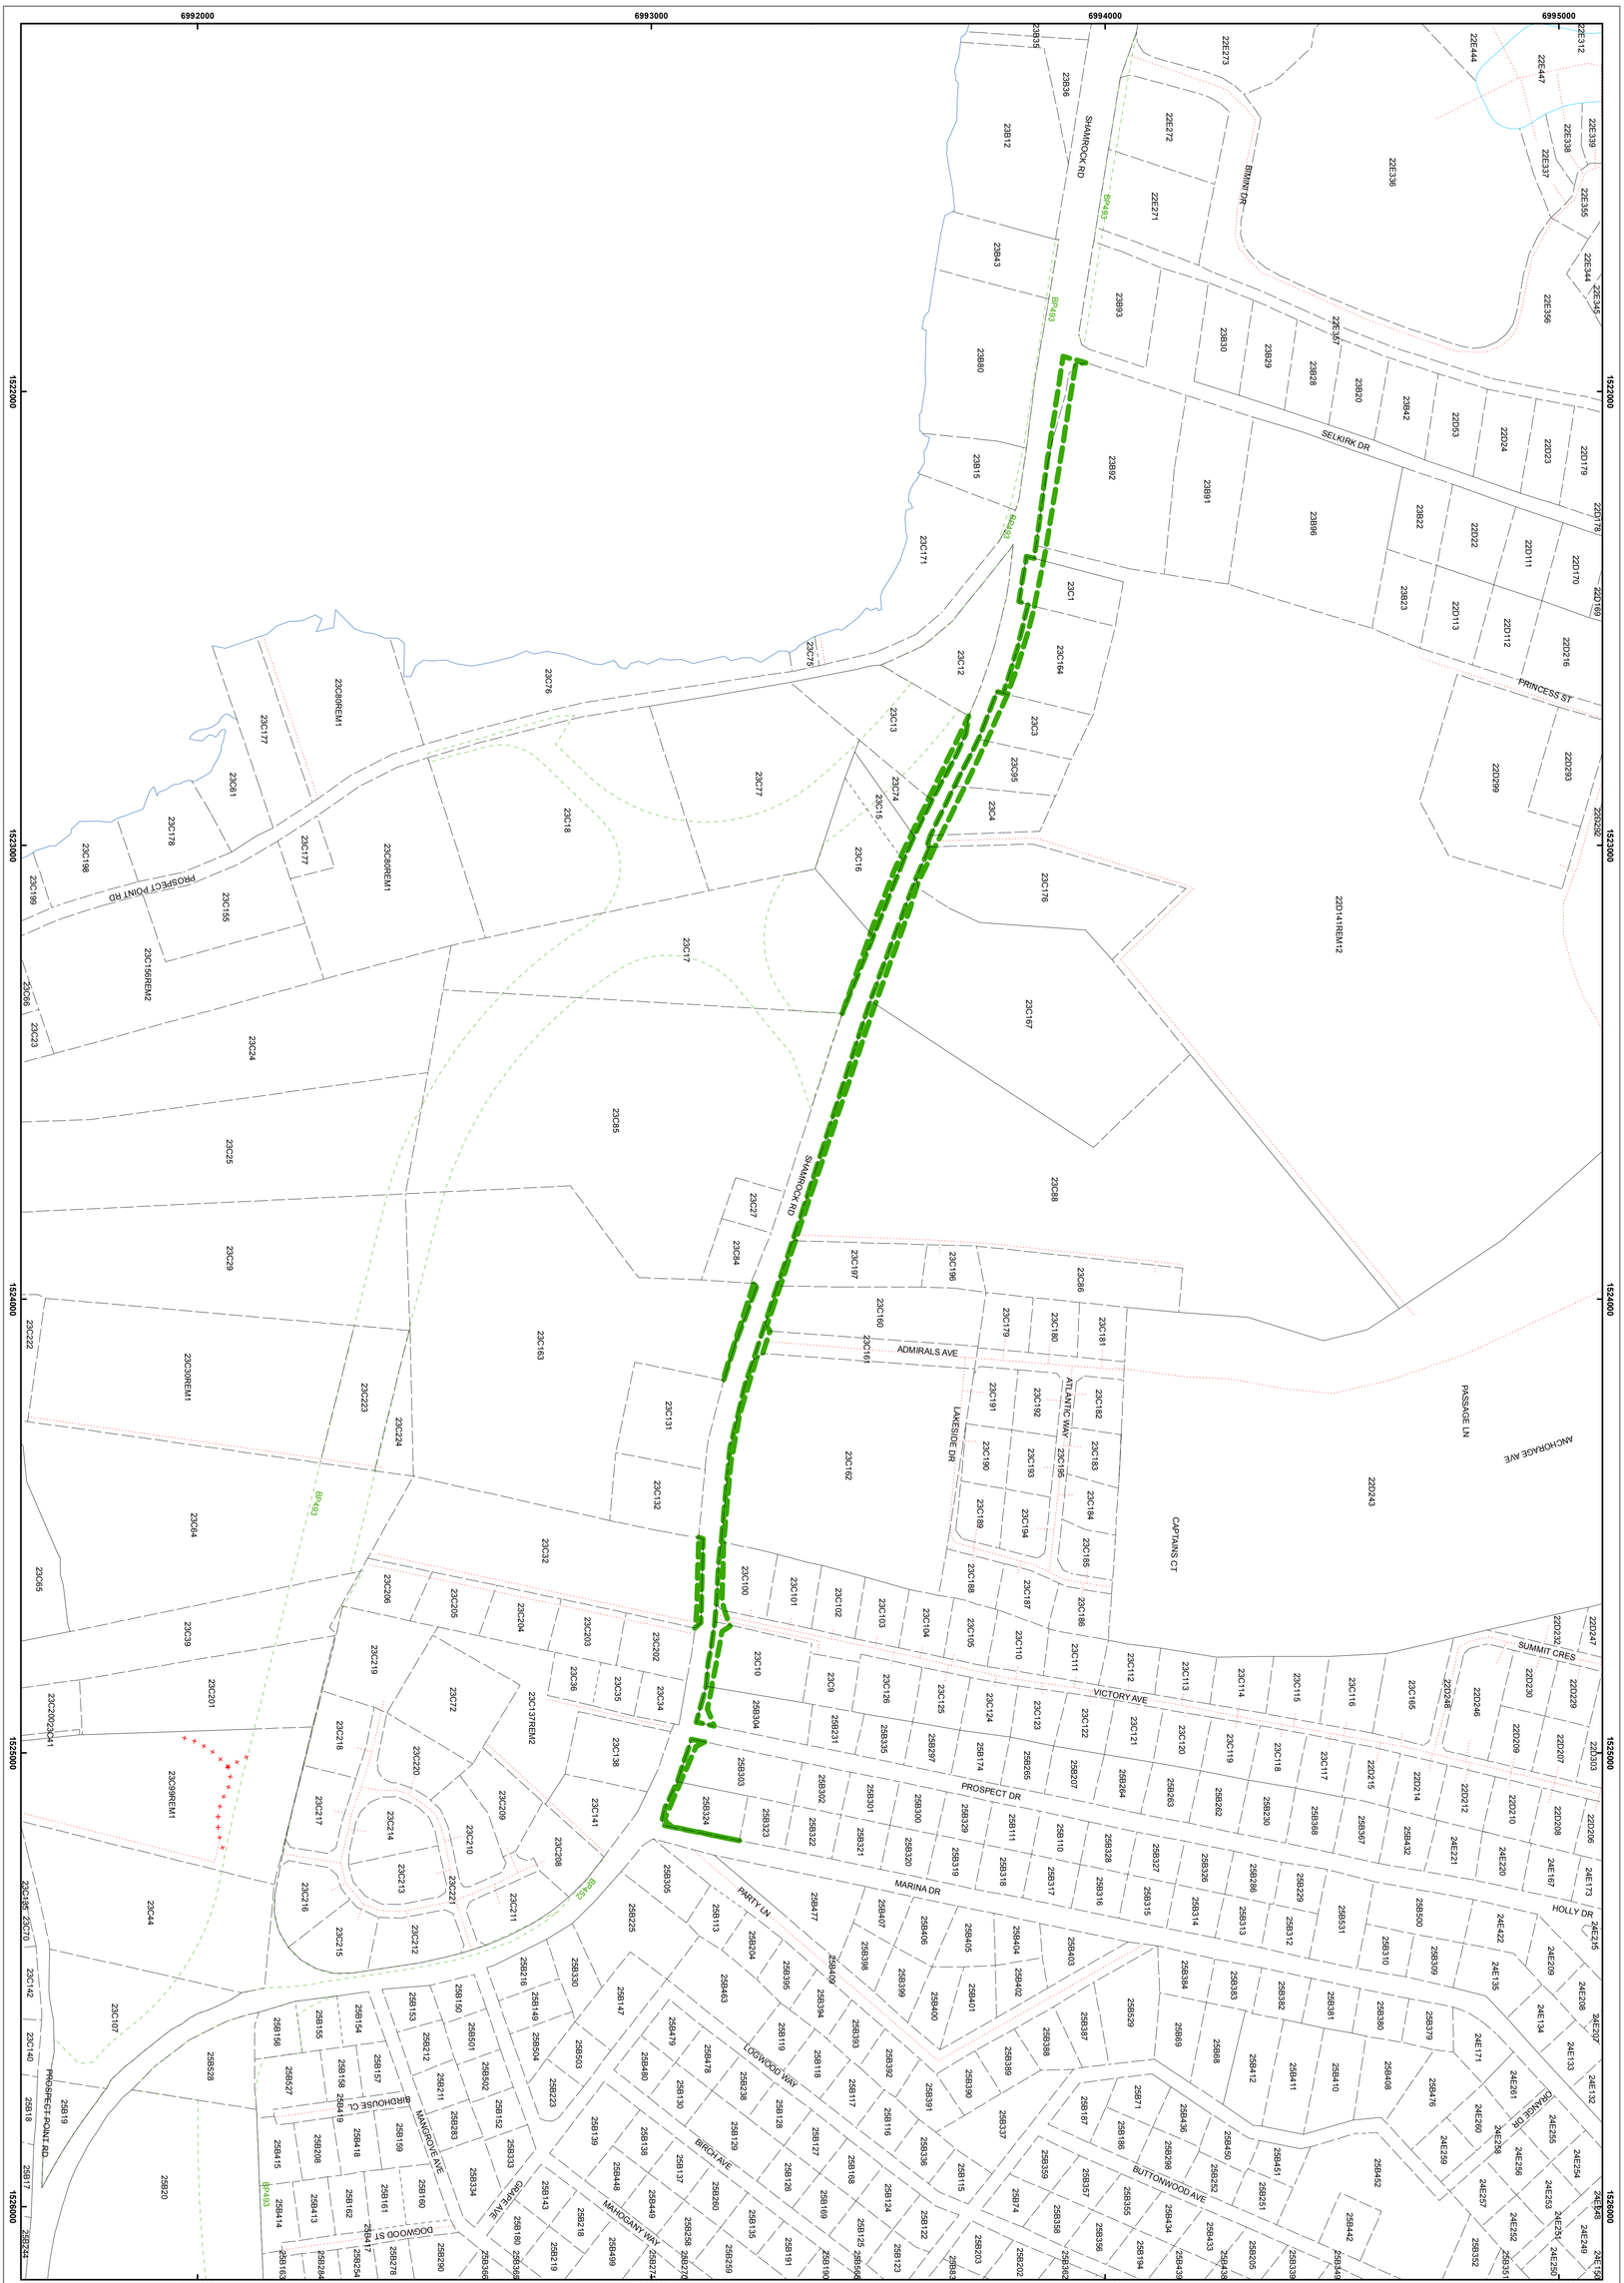

Prepared by : Date :	J. Dixon 26 Nov. 2010	TITLE	ROAD DEFINITION OF SHAMROCK ROAD - SELKIRK DRIVE TO MARINA DRIVE	PRESCRIBED COMPOSITE MAP No. 260
GIS checked by : Date :				BLOCK No. 22D, 23B, 23C
Quality Control by : Date :		SCALE	0 100 200 400 600 800 1,000 Feet	LANDS AND SURVEY DEPARTMENT CAYMAN ISLANDS GOVERNMENT P.O. Box 1089 Grand Cayman KY1-1102 CAYMAN ISLANDS
Chief Surveyor : Date Approved :	M. Whiteman 30 Dec. 2010		LEGEND / ABBREVIATIONS / AMENDMENTS	
L&S Job No. :	26024		Road Opening	Gazette 07/2011, Monday 28 March 2011 Base Plan: 51/196

Forms: PCM_Large