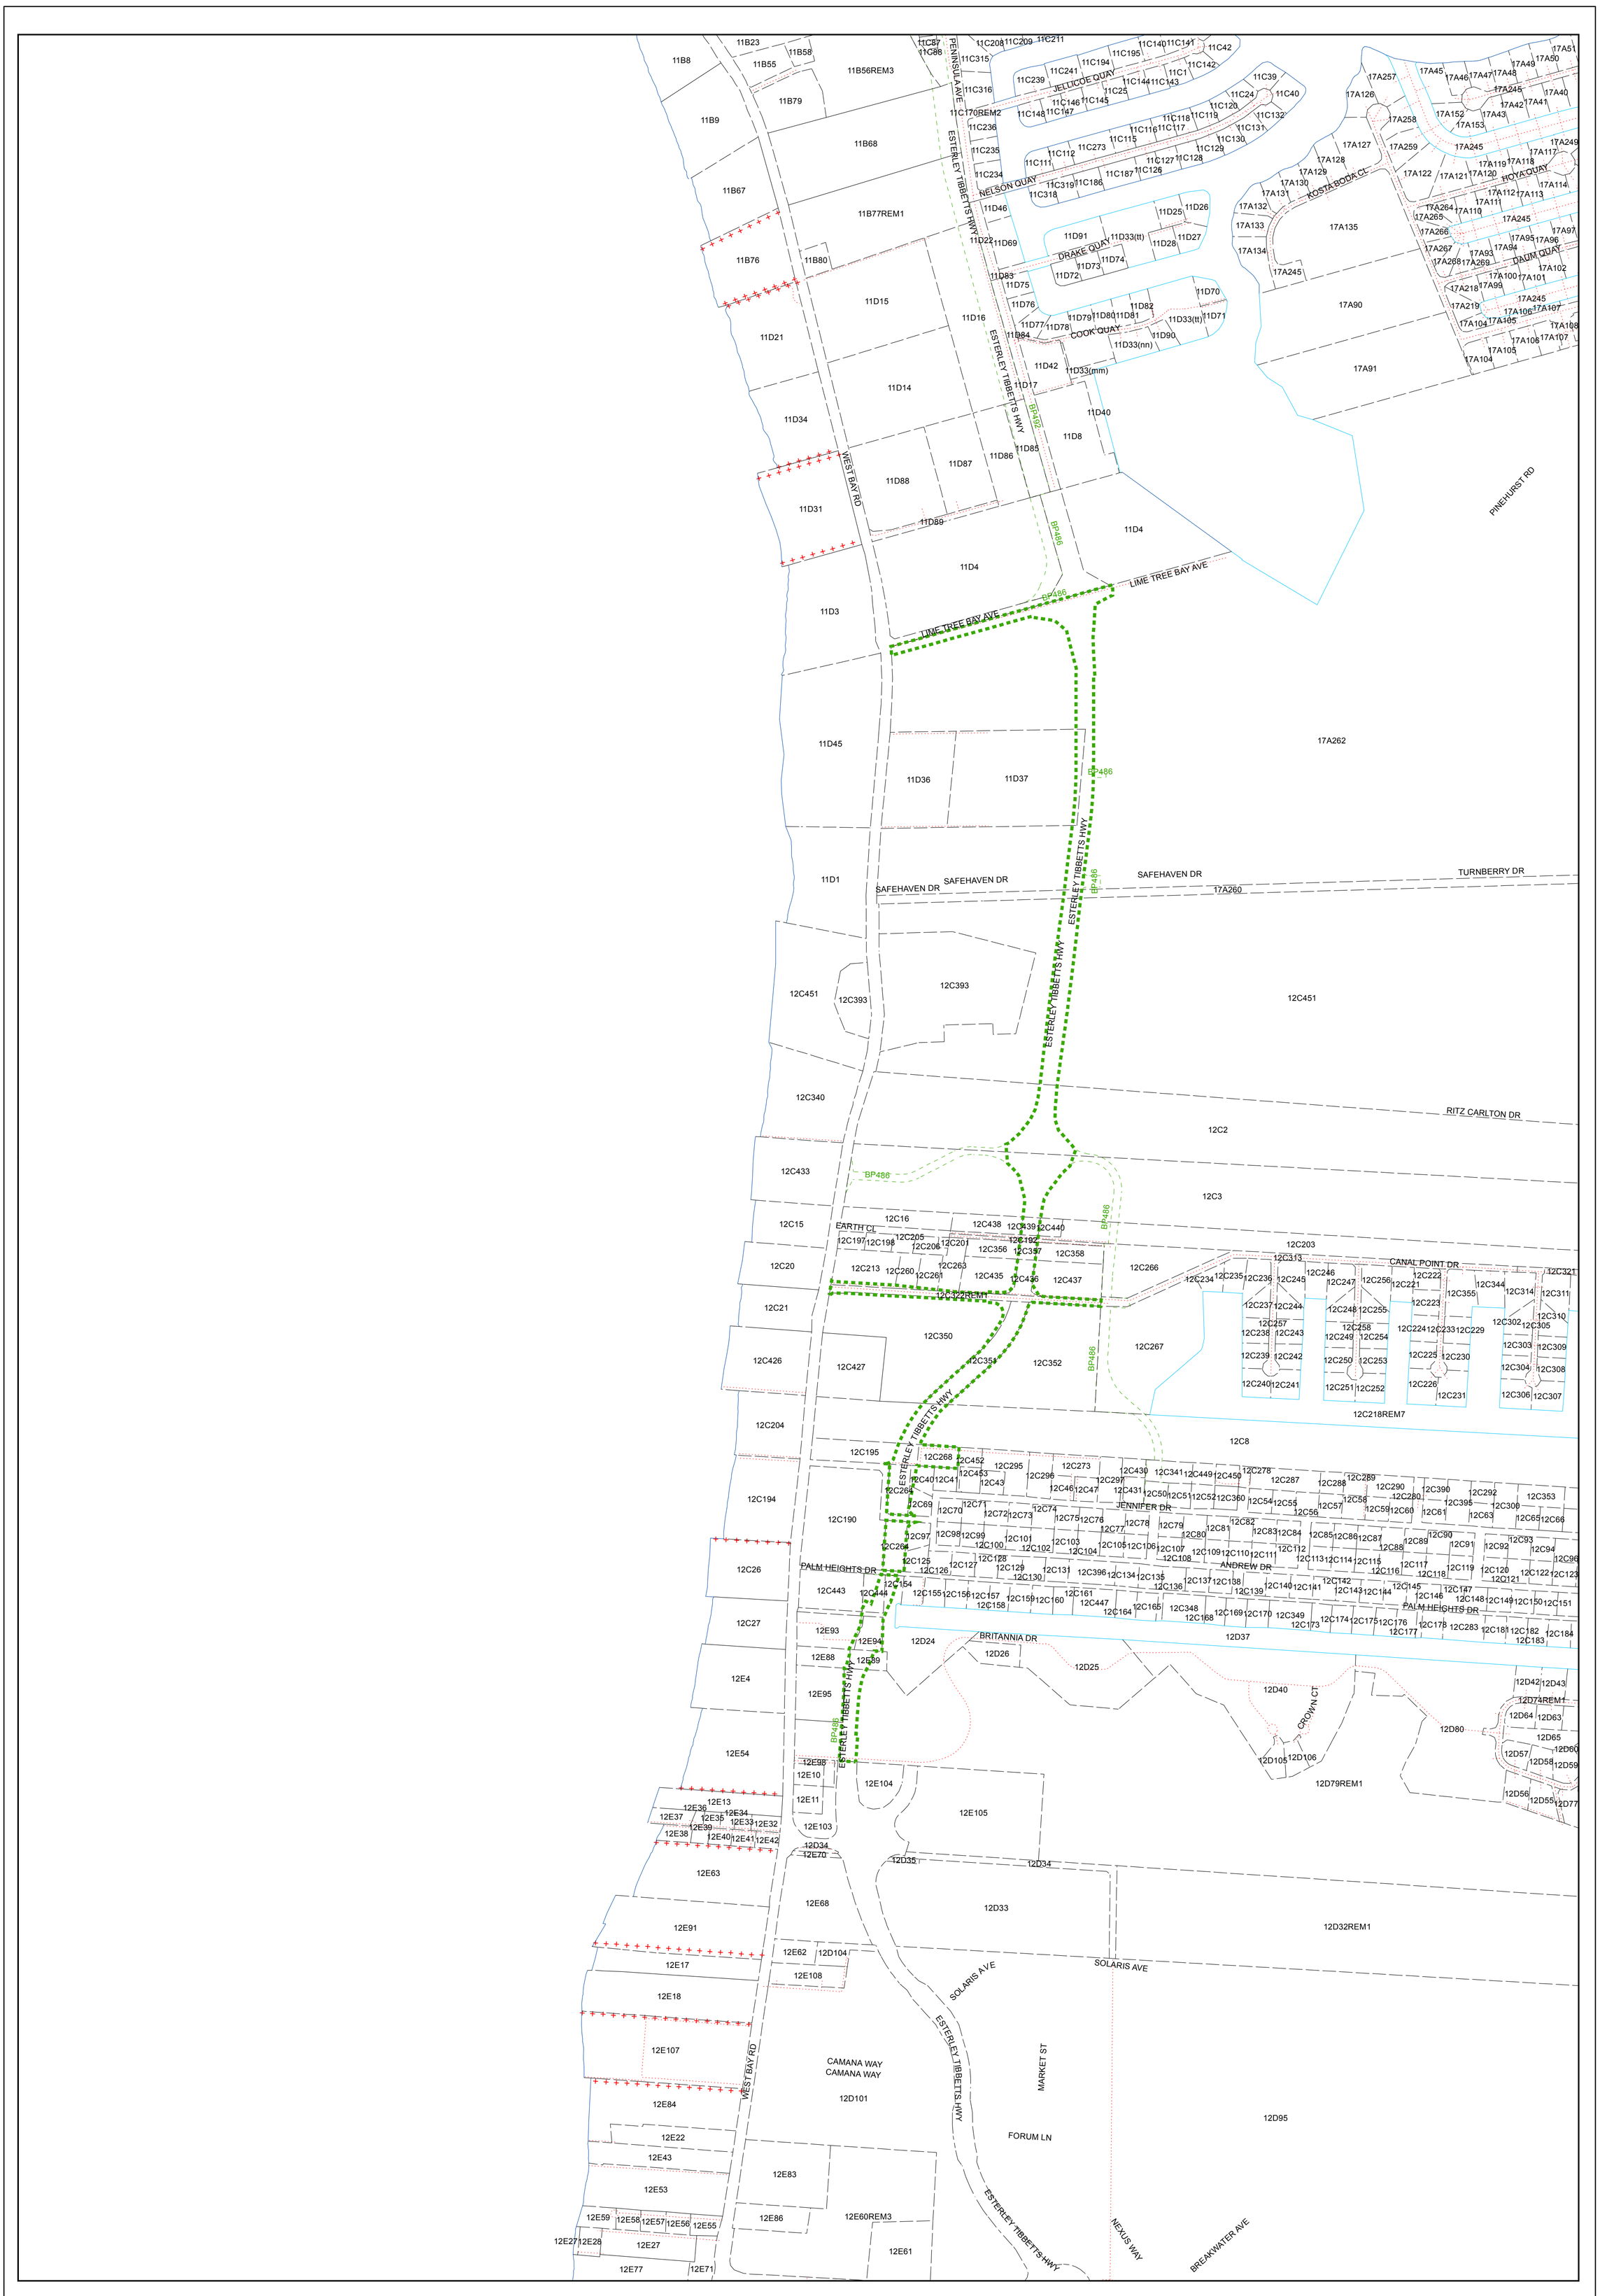

Prepared by : Date :	B.Webster	TITLE	ROAD DEFINITION OF ESTERLEY TIBBETTS HIGHWAY - HYATT TO LIME TREE BAY
GIS checked by : Date :			N
Quality Control by : Date :	J. Dixon 23 Sept. 2011	SCALE	0 250 500 1,000 1,500 2,000 Feet
Chief Surveyor : Date Approved :	R. Vasquez 27/09/11	LEGEND / ABBREVIATIONS / AMENDMENTS	
L&S Job No. :	27180	Road Definition	Base Plan: 51/697 Gazette 03/2012, Monday 30 January 2012
Forms: PCM_Large			

PRESCRIBED COMPOSITE MAP No.	PCM273
BLOCK No.	11D,12C,12D, 12E & 17A

LANDS AND SURVEY DEPARTMENT
CAYMAN ISLANDS GOVERNMENT
P.O. Box 1089
Grand Cayman KY1-1102
CAYMAN ISLANDS