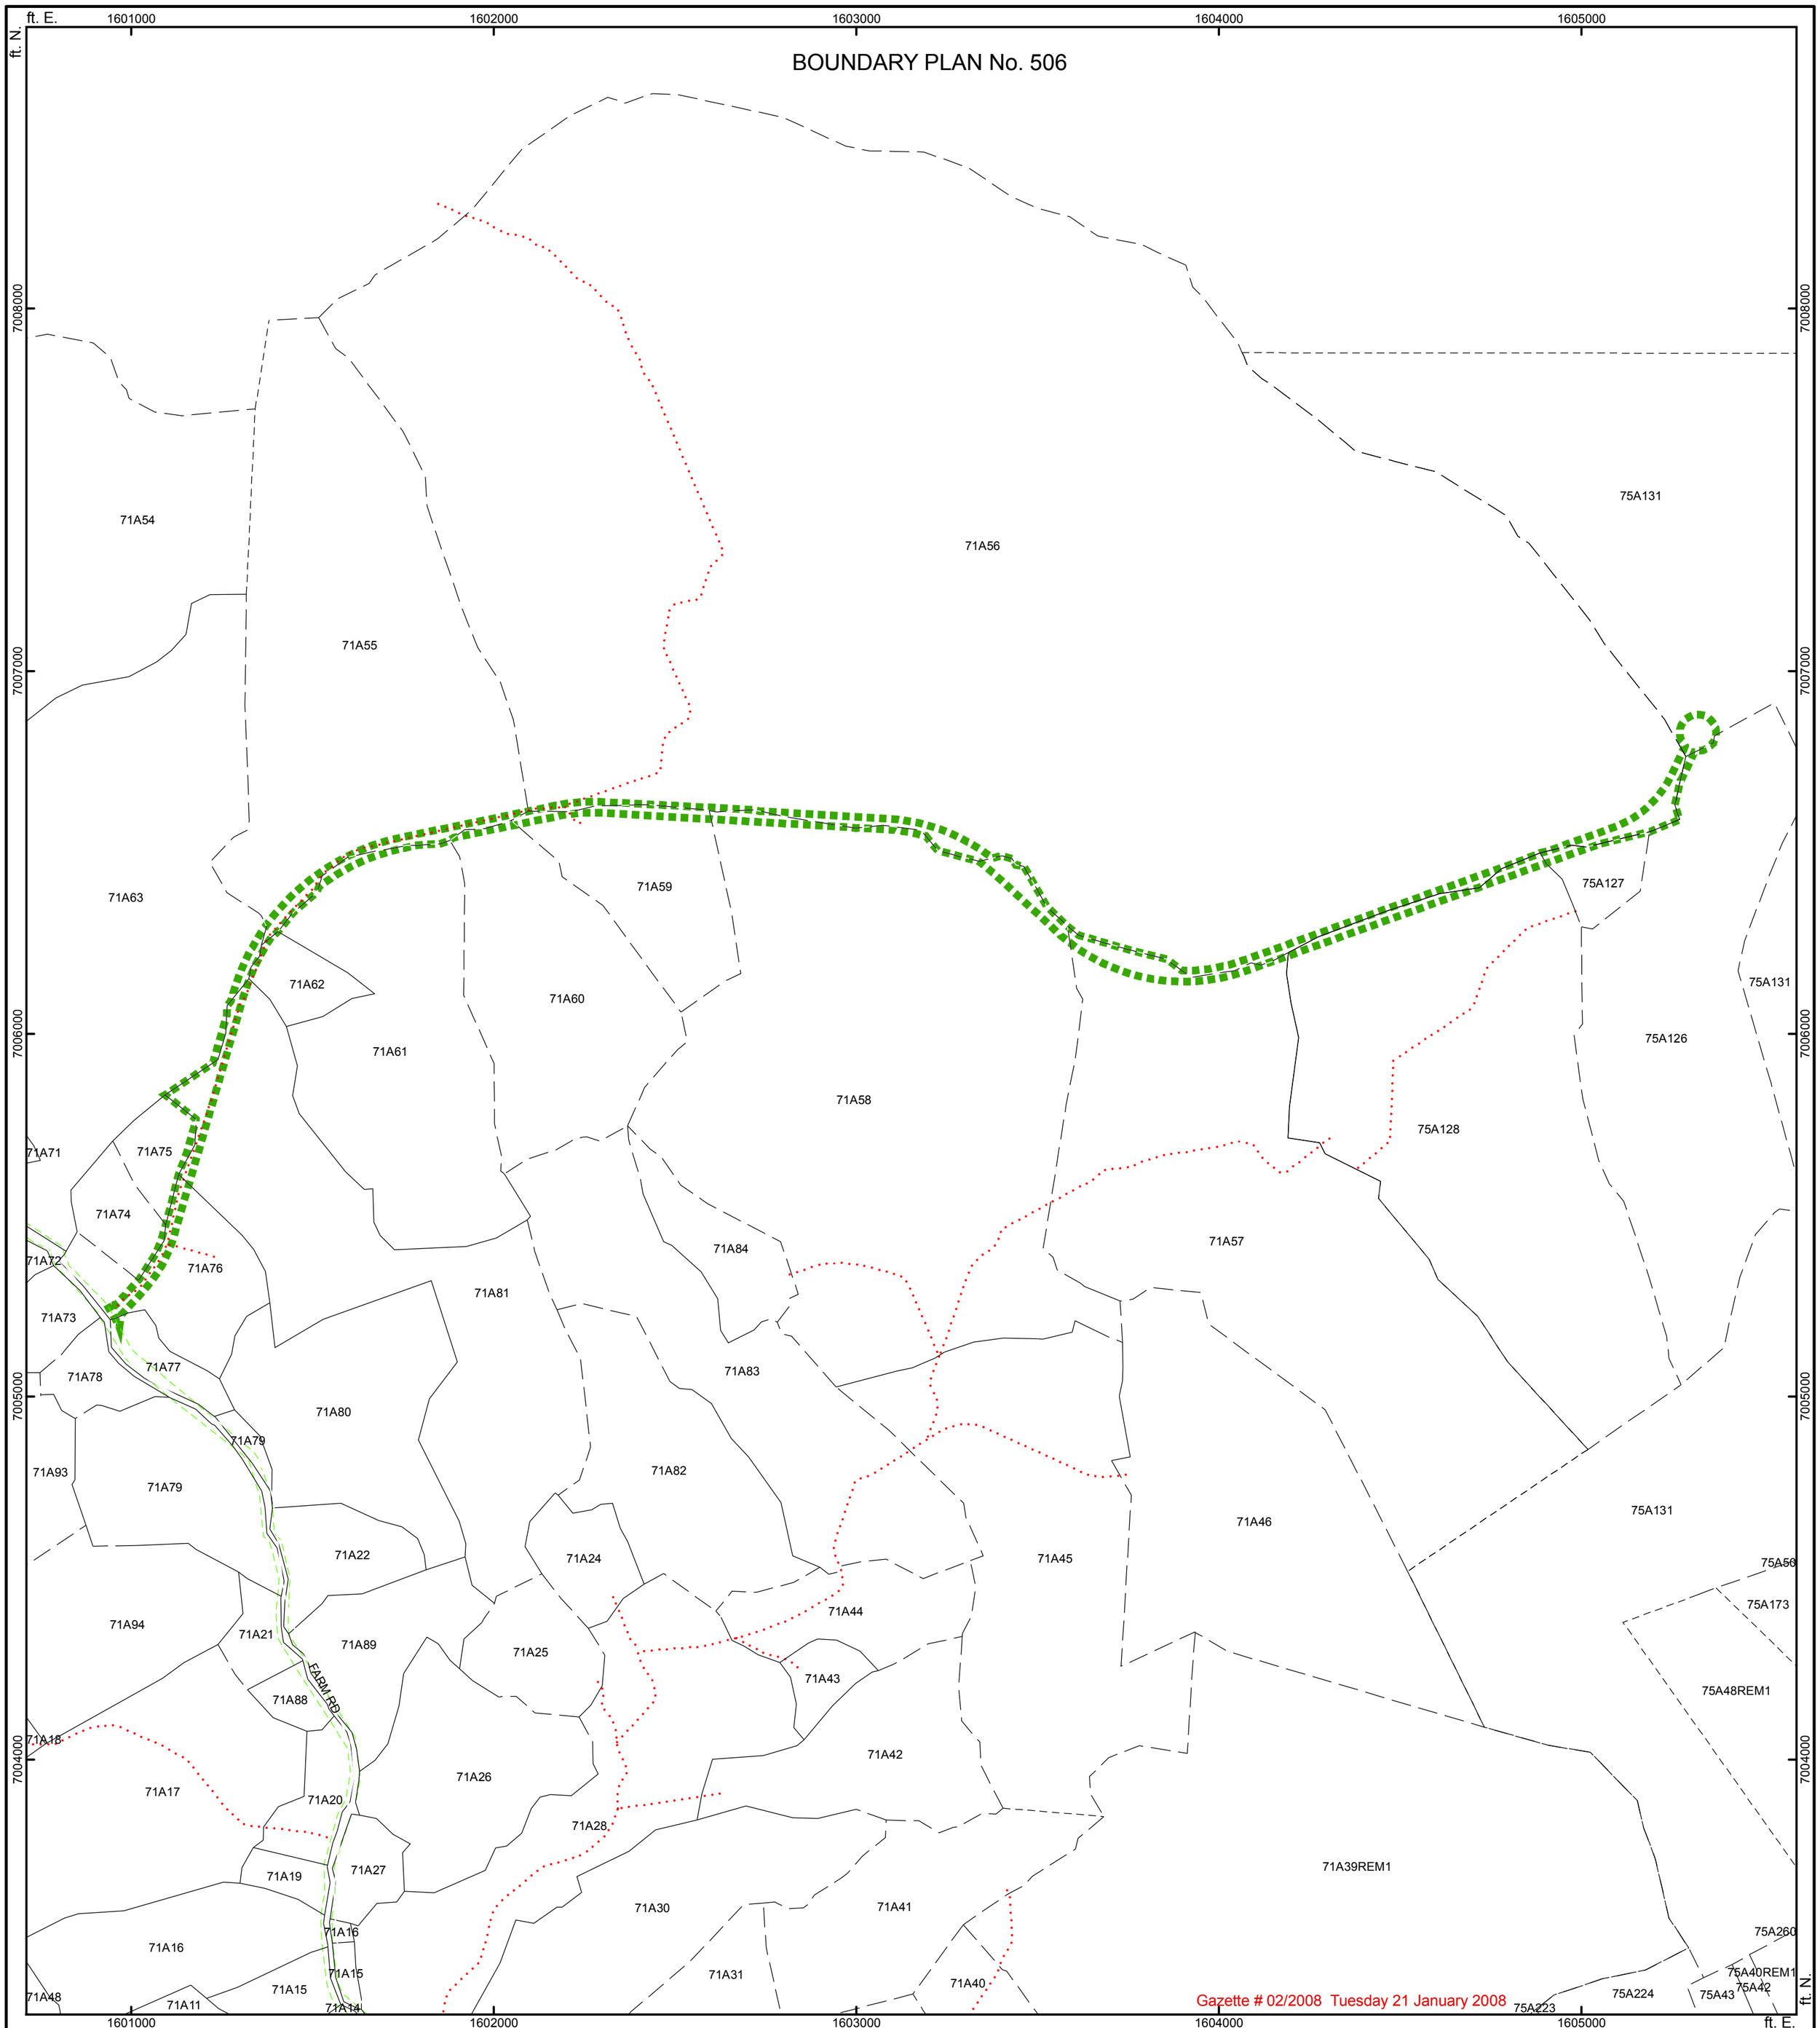

Prepared by : Date :	D. Gooden / J. Dixon 3 Oct 2007 / 5 Oct 2007	TITLE	PROPOSED ROAD OPENING TO WINTERS LAND EAST END	BOUNDARY PLAN No. 506
GIS checked by : Date :				BLOCK No. 71A, 75A
Quality Control by : Date :		SCALE	0 250 500 1,000 1,500 Feet	LANDS AND SURVEY DEPARTMENT CAYMAN ISLANDS GOVERNMENT P.O. Box 1089 Grand Cayman KY1-1102 CAYMAN ISLANDS
Chief Surveyor : Date Approved :	R. Vasquez 20 / 11 / 07	LEGEND / ABBREVIATIONS / AMENDMENTS		
L&S Job No. :	18033	Proposed Road Opening		

Forms: BP_Small