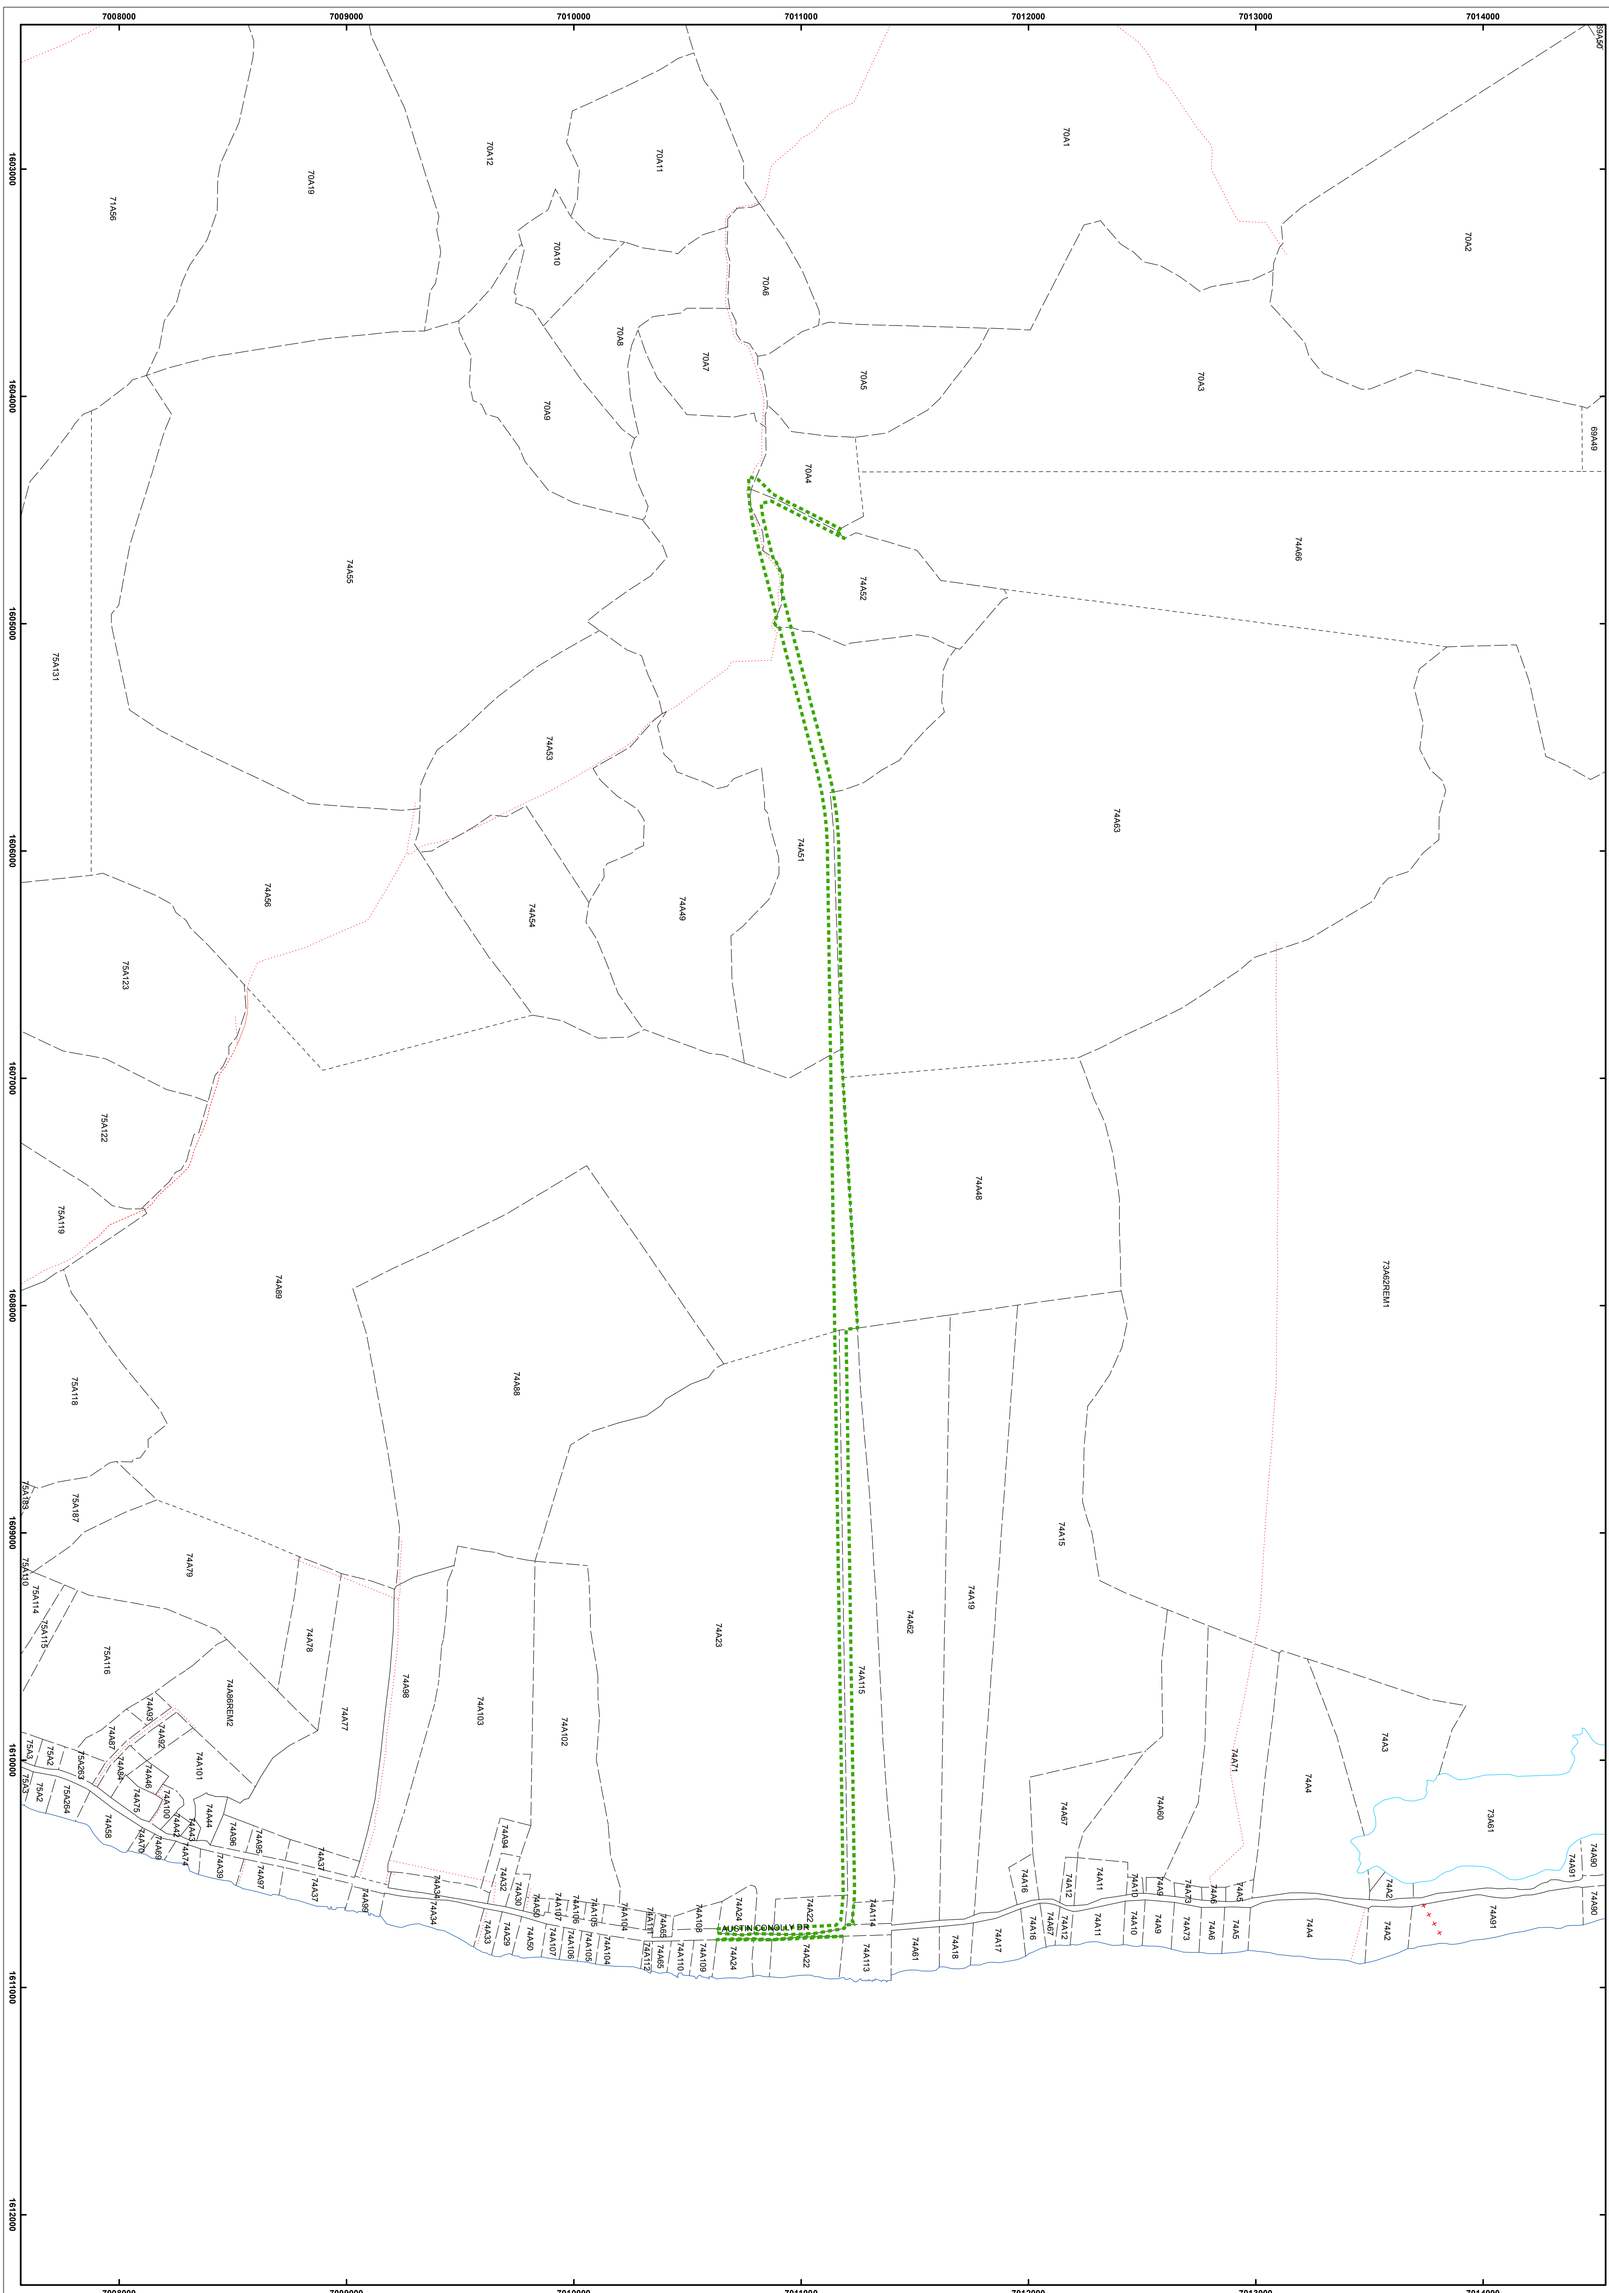

Prepared by : Date :	J. Dixon 7 Dec 2010	J. Dixon 22 Mar 2011	TITLE
GIS checked by : Date :			
Quality Control by : Date :			
Act. Chief Surveyor : Date Approved :	M. Whiteman Jan. 5/11	M. Whiteman Mar. 22/11	
L&S Job No. :	26606		

Forms: BP_Large

PROPOSED ACCESS ROAD TO IGUANA RESERVE

SCALE: 0 250 500 1,000 1,500 2,000 Feet — Feet

LEGEND / ABBREVIATIONS / AMENDMENTS

Proposed Road Opening

Gazette 11/2011, Monday 23rd May 2011

BOUNDARY PLAN No.	528
BLOCK No.	70A, 74A

LANDS AND SURVEY DEPARTMENT
CAYMAN ISLANDS GOVERNMENT
P.O. Box 1089
Grand Cayman KY1-1102
CAYMAN ISLANDS