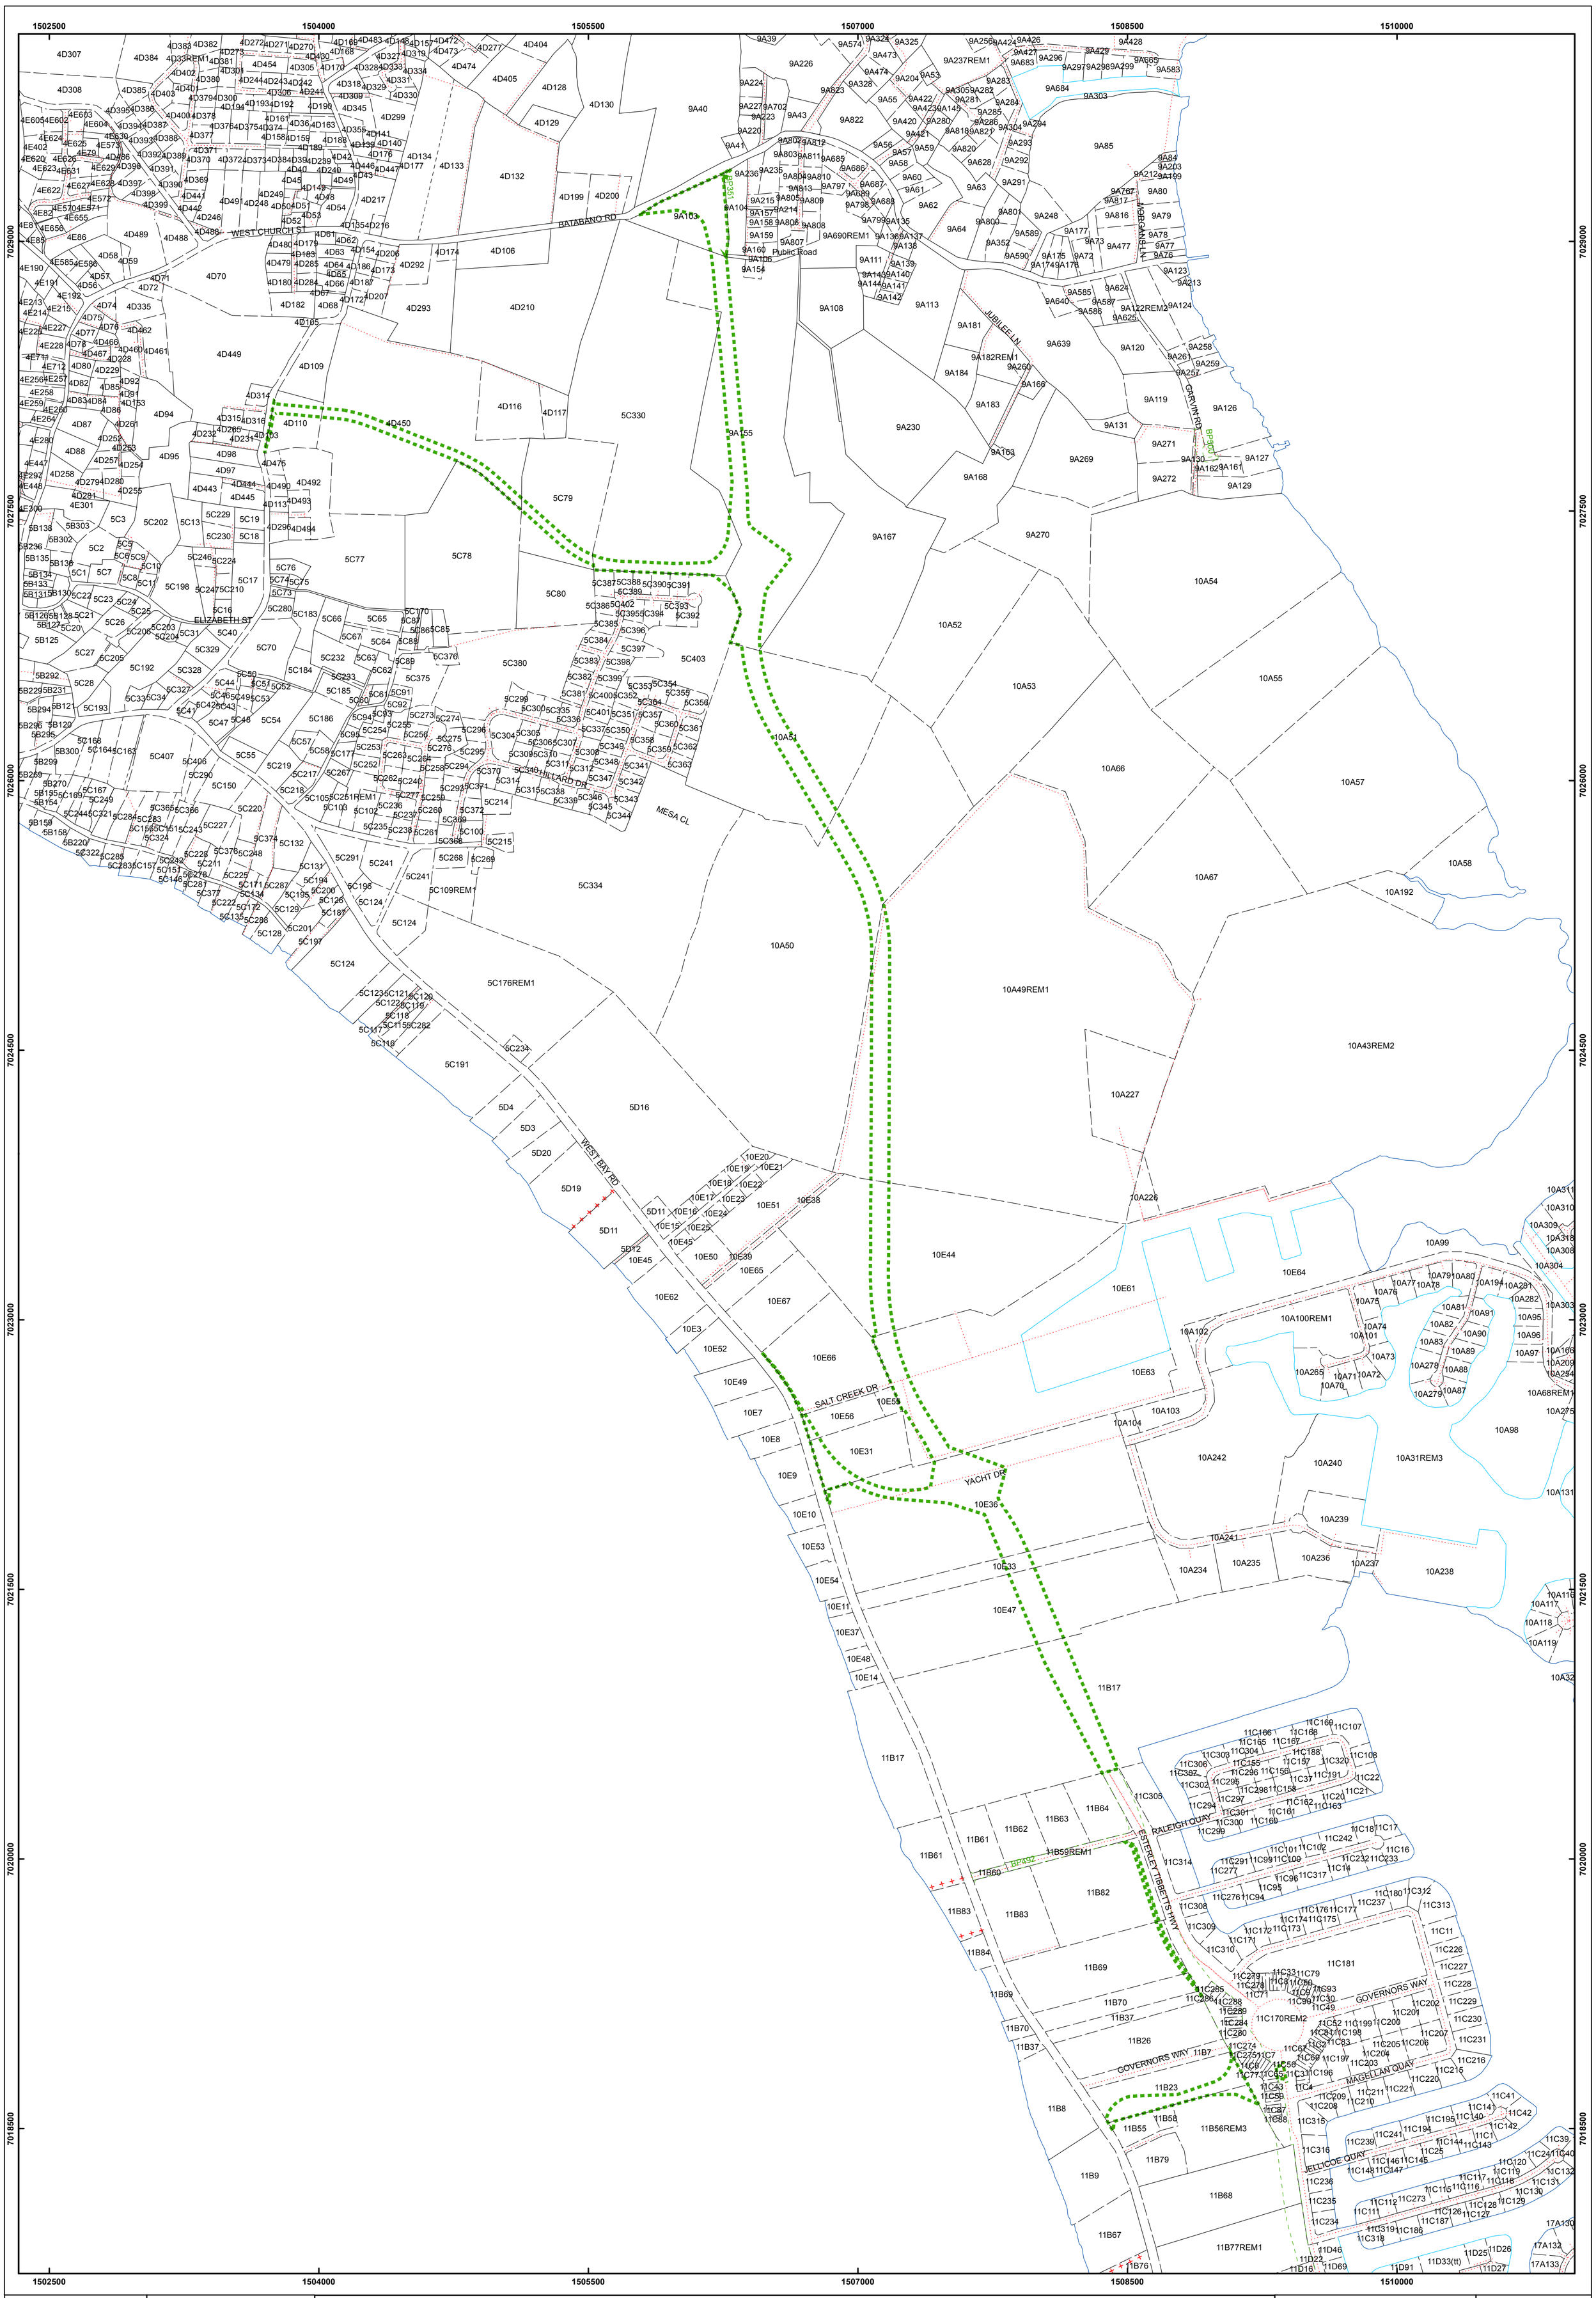

Prepared by : Date :	Botshelo Webster 26 August 2011	TITLE	**ESTERLEY TIBBETTS HIGHWAY, PHASE 3**
GIS checked by : Date :			
Quality Control by : Date :	J. Dixon 30 August 2011	SCALE	0 125 250 500 750 1,000 1,250 1,500 1,750 2,000 Feet
Chief Surveyor : Date Approved :	R. Vasquez 5 / 09 / 11	LEGEND / ABBREVIATIONS / AMENDMENTS	
L&S Job No. :	27244	Proposed Road Opening	

Forms: BP_Large

Extraordinary 74/2011, Friday 9th September 2011

BOUNDARY PLAN No.	534
BLOCK No.	10A,10E,11B, 4D,5C & 9A

LANDS AND SURVEY DEPARTMENT
CAYMAN ISLANDS GOVERNMENT
P.O. Box 1089
Grand Cayman KY1-1102
CAYMAN ISLANDS