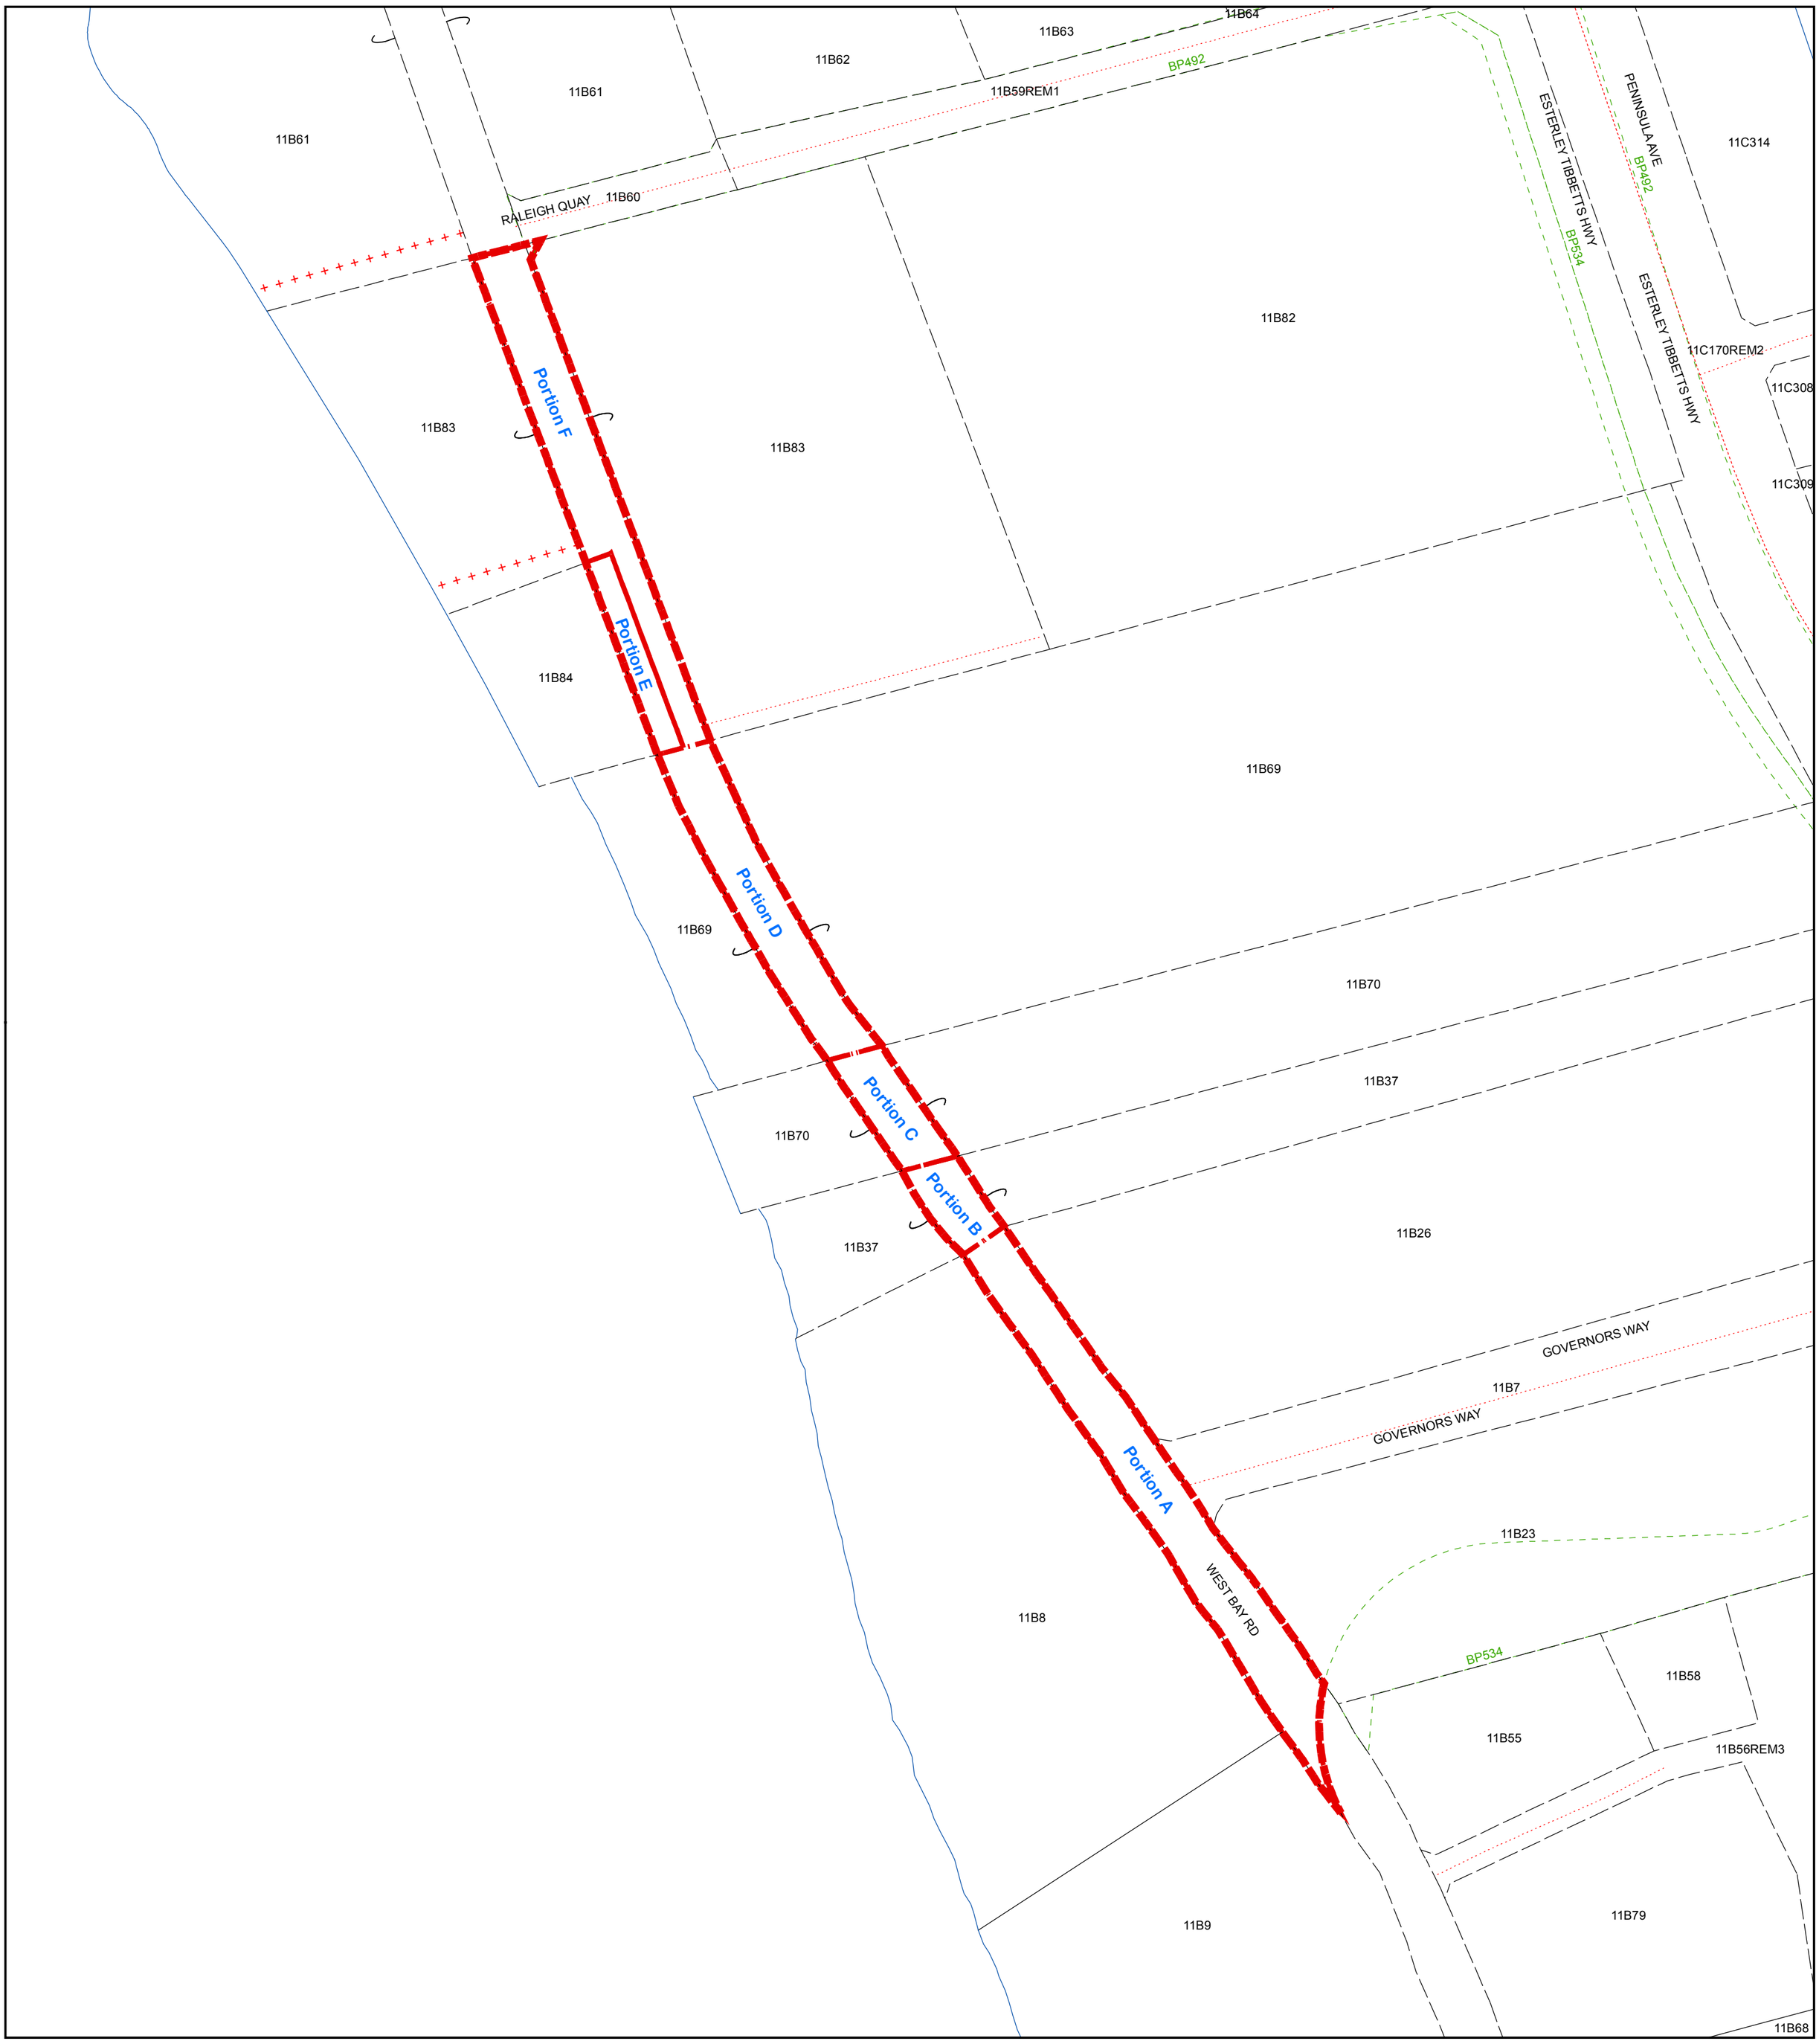

Prepared by : Date :	Botshelo Webster 09/09/11	TITLE: PROPOSED CLOSING AND VESTING OF PART OF WEST BAY ROAD - FROM PUBLIC BEACH TO RALEIGH QUAY, WEST BAY	BOUNDARY PLAN No. 535
GIS checked by : Date :		N	BLOCK No. 11B
Quality Control by : Date :	J. Dixon 10 Aug. 2012 / 10 Sep. 2012	SCALE: 0 100 200 300 400 500 Feet	LANDS AND SURVEY DEPARTMENT CAYMAN ISLANDS GOVERNMENT P.O. Box 1089 Grand Cayman KY1-1102 CAYMAN ISLANDS
Chief Surveyor : Date Approved :	R Vasquez 4th January 2013	LEGEND / ABBREVIATIONS / AMENDMENTS	
L&S Job No. :	27266	Proposed Road Closure	Extraordinary 22/2013, Wednesday 13 March 2013

Forms: BP_Small