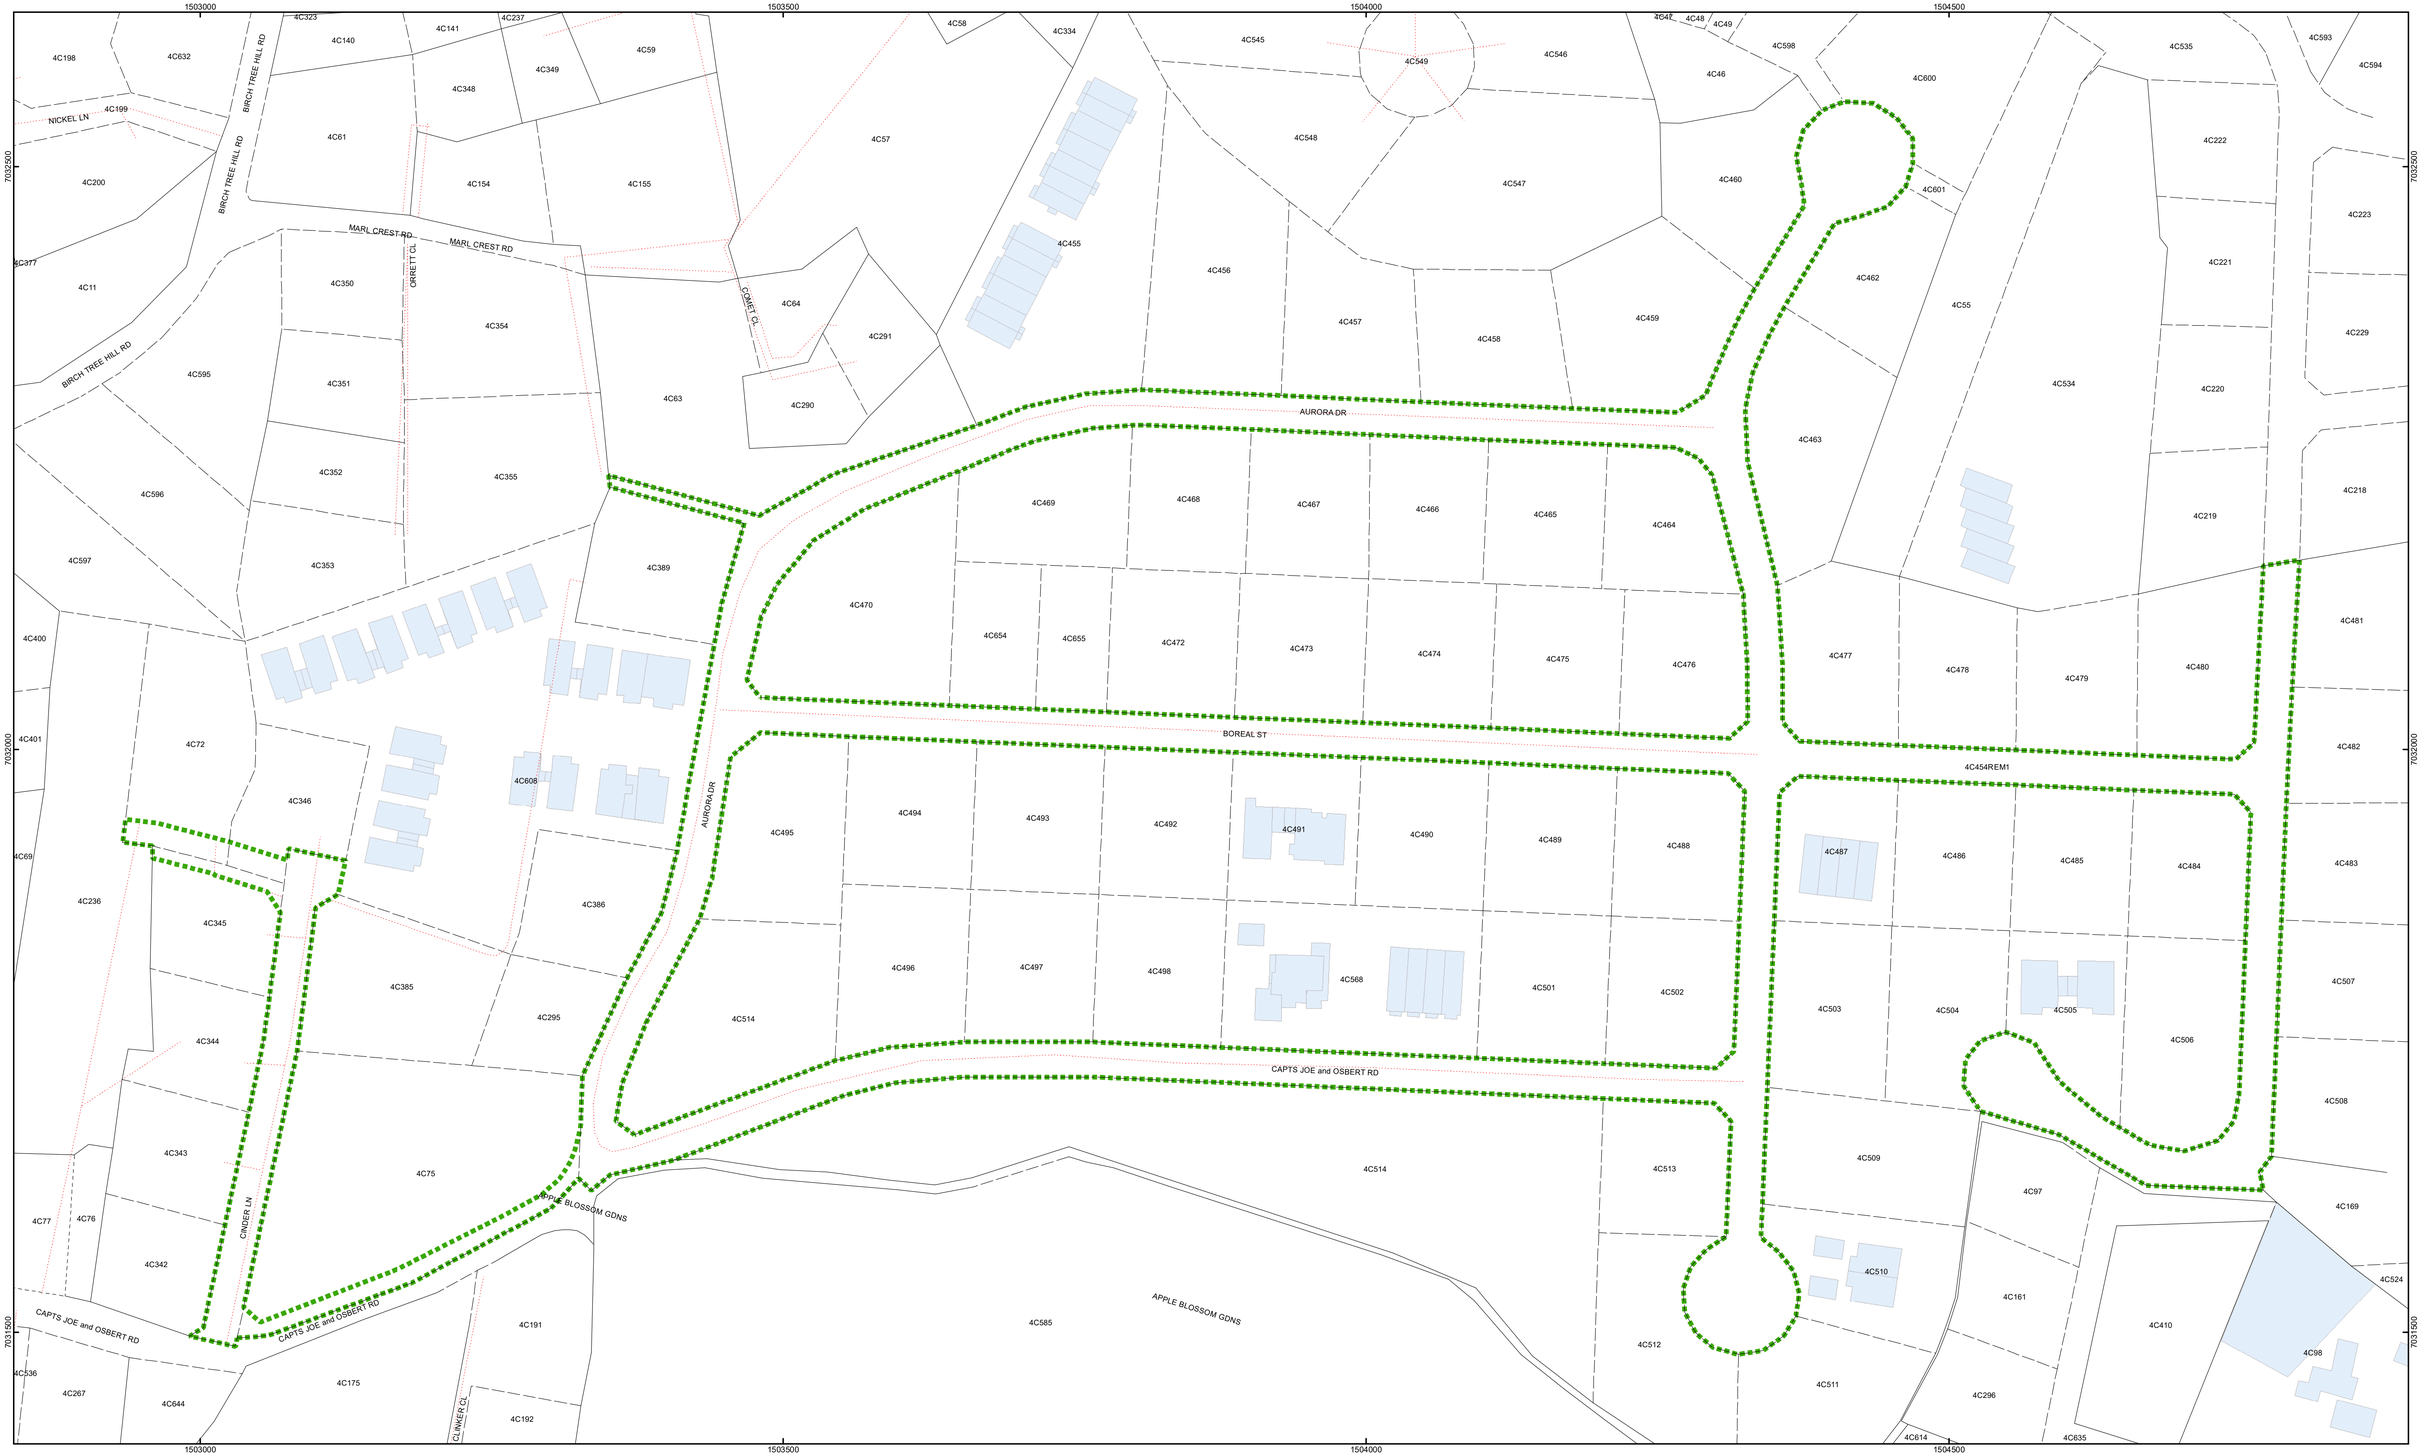

LEGEND / ABBREVIATIONS / AMENDMENTS

Road Definition

N

Gazette 02/2026, Monday, 19 January 2026

Forms: BP_PCM

Prepared by : Date :	J Dixon 29May2023 / 5Sep2025	
Quality Control by : Date :		
Chief Surveyor : Date Approved :	D Kelly 12/3/2024	

TITLE: PROPOSED ROAD OPENING OF CINDER LN, AURORA DR, BOREAL ST, AUSTRALIS DR, PART OF VIEWPOINT LN AND PART OF CAPTS JOE & OSBERT RD., WEST BAY

SCALE: 0 125 250 375 500 625 750 875 1,000 Feet

BOUNDARY PLAN 653

BLOCK: 4C

Data Plan: 04/561

L&S Job No. : 36654

LANDS AND SURVEY DEPARTMENT, CAYMAN ISLANDS GOVERNMENT, 133 Elgin Ave., P.O. Box 120, Grand Cayman KY1-9000, CAYMAN ISLANDS