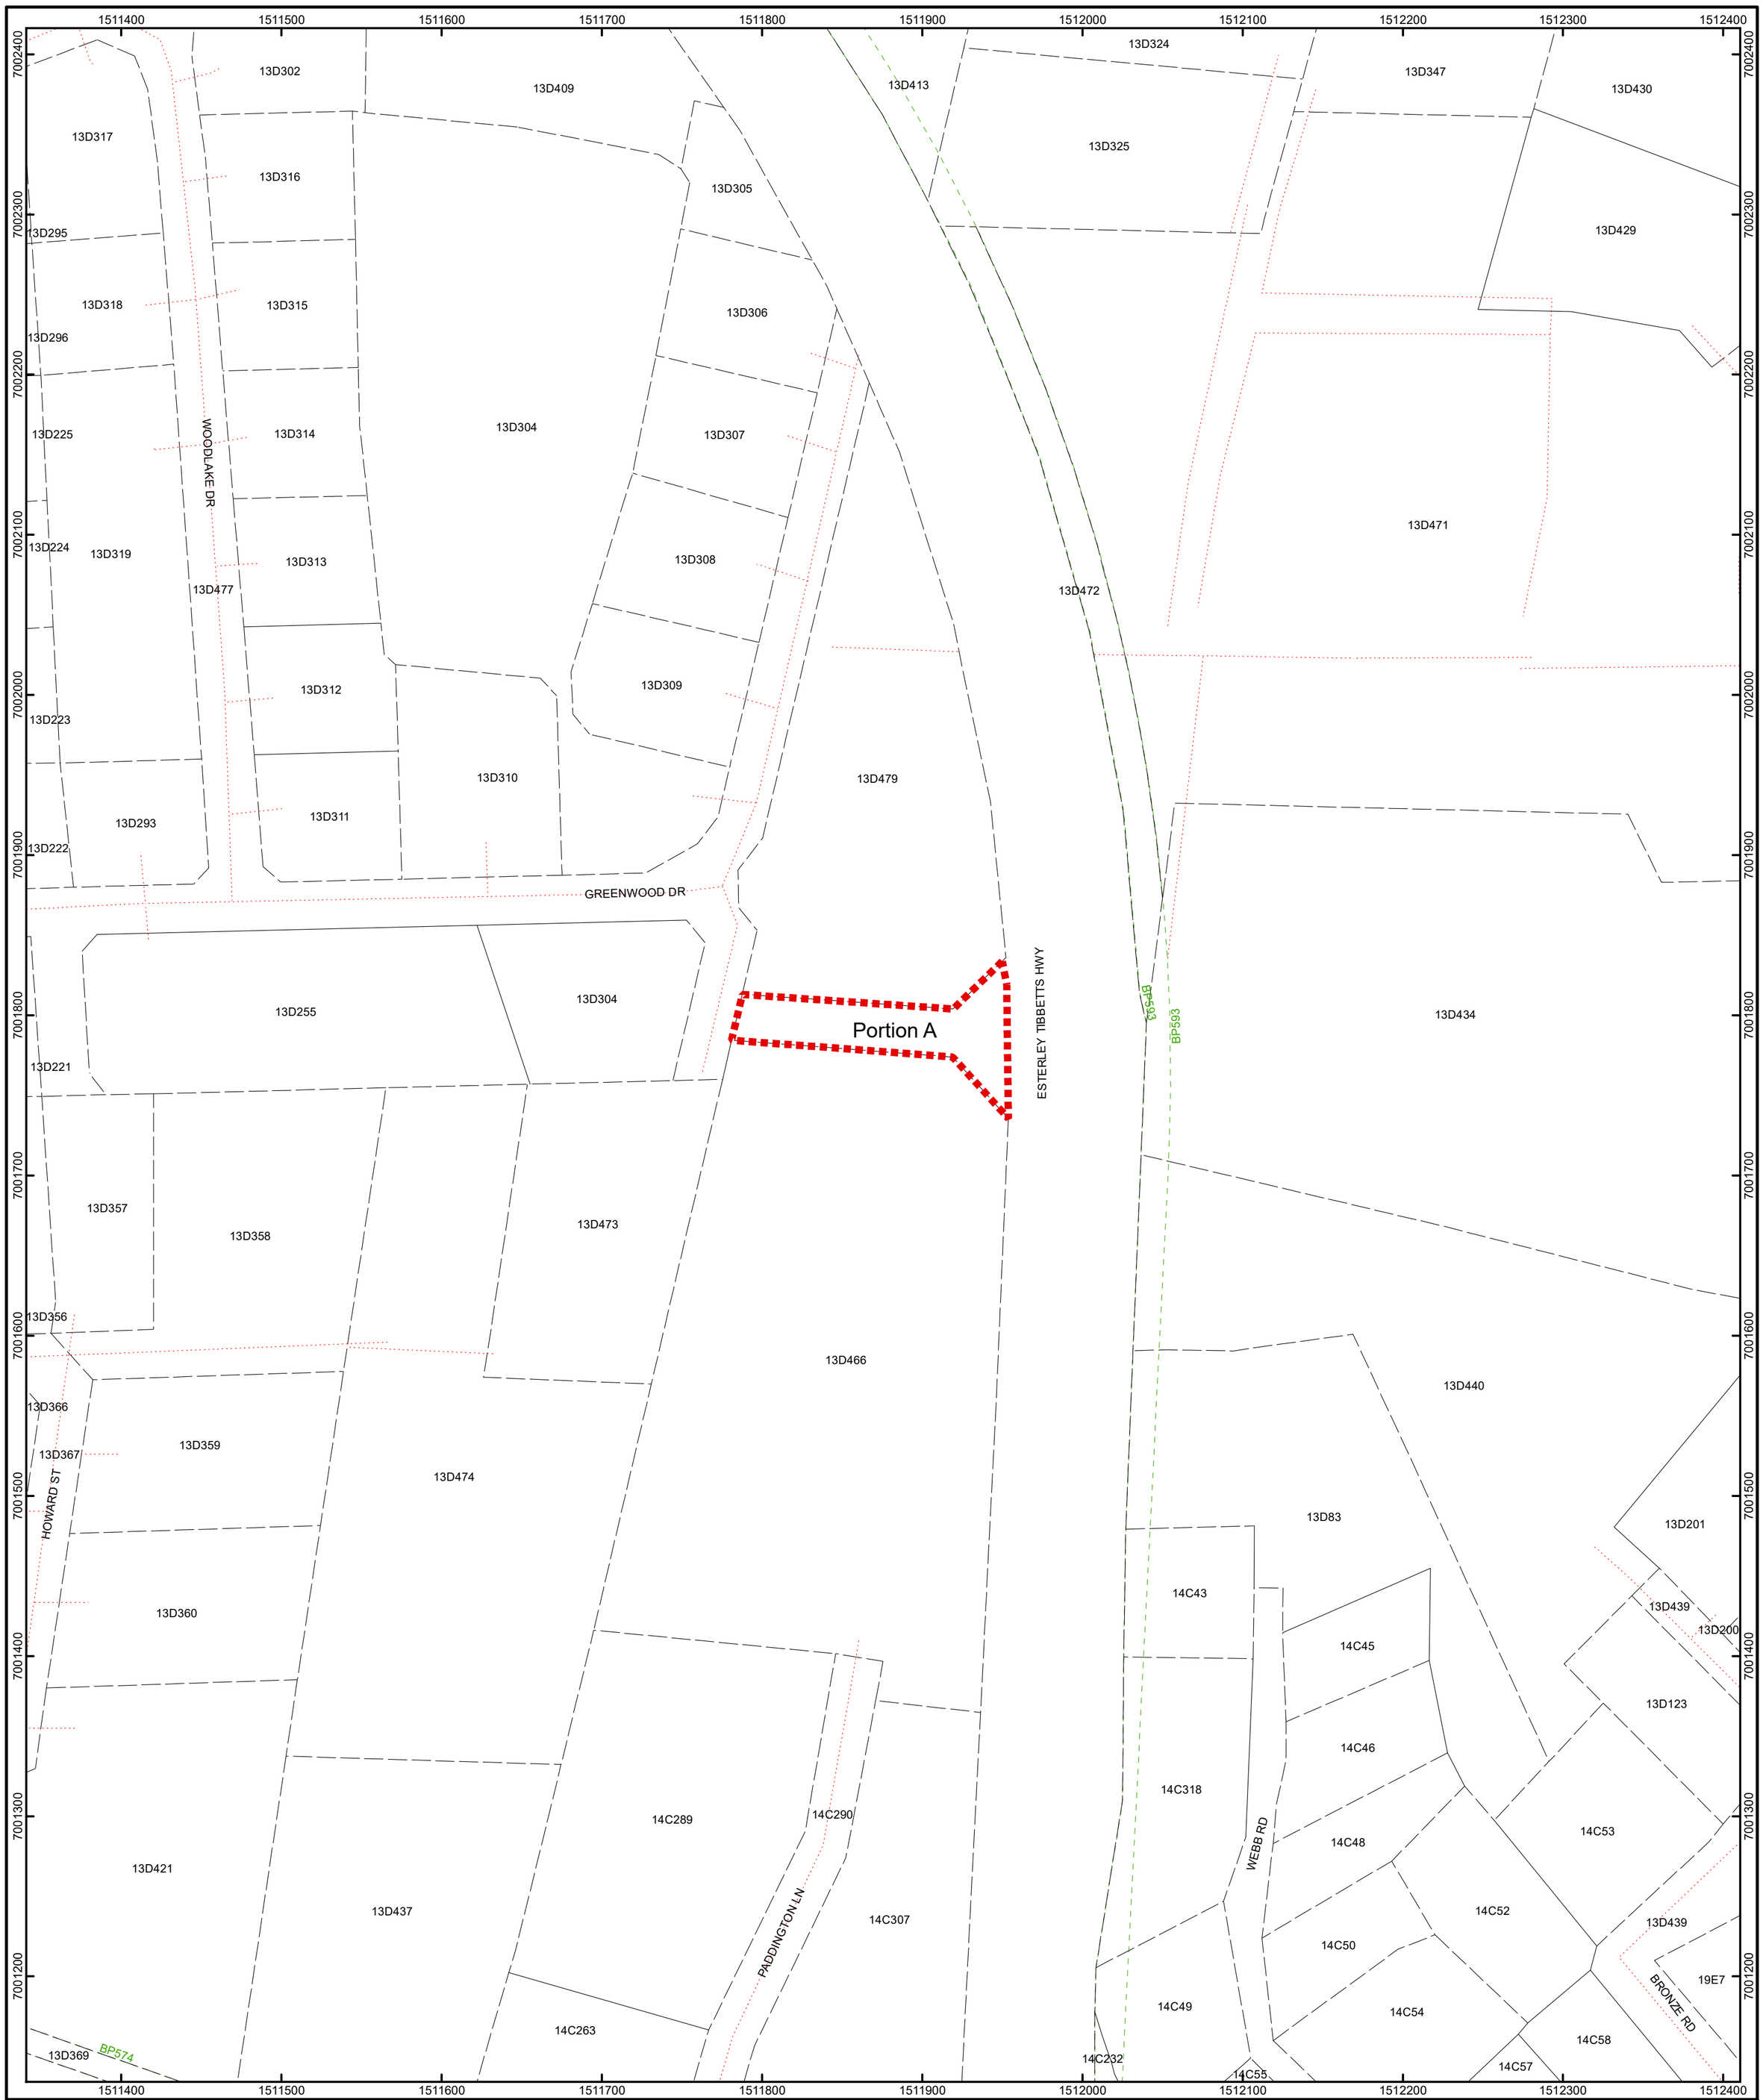

LEGEND / ABBREVIATIONS / AMENDMENTS				
Proposed Road Closure	Prepared by : Date :	J Dixon 1Mar2023 / 5Jul2023	TITLE	PARTIAL ROAD CLOSURE OF A PORTION OF ROAD BETWEEN GREENWOOD DR & ESTERLEY TIBBETTS HWY, GEORGE TOWN
N	Quality Control by : Date :		SCALE	0 50 100 200 300 Feet
Gazette 06/2025, Monday, 17 March 2025	Chief Surveyor : Date Approved :			
Forms: BP_PCM				

BOUNDARY PLAN 665

BLOCK: 13D

Data Plan: L&S Job No. : 37046

LANDS AND SURVEY DEPARTMENT, CAYMAN ISLANDS GOVERNMENT, 133 Elgin Ave., P.O. Box 120, Grand Cayman KY1-9000, CAYMAN ISLANDS