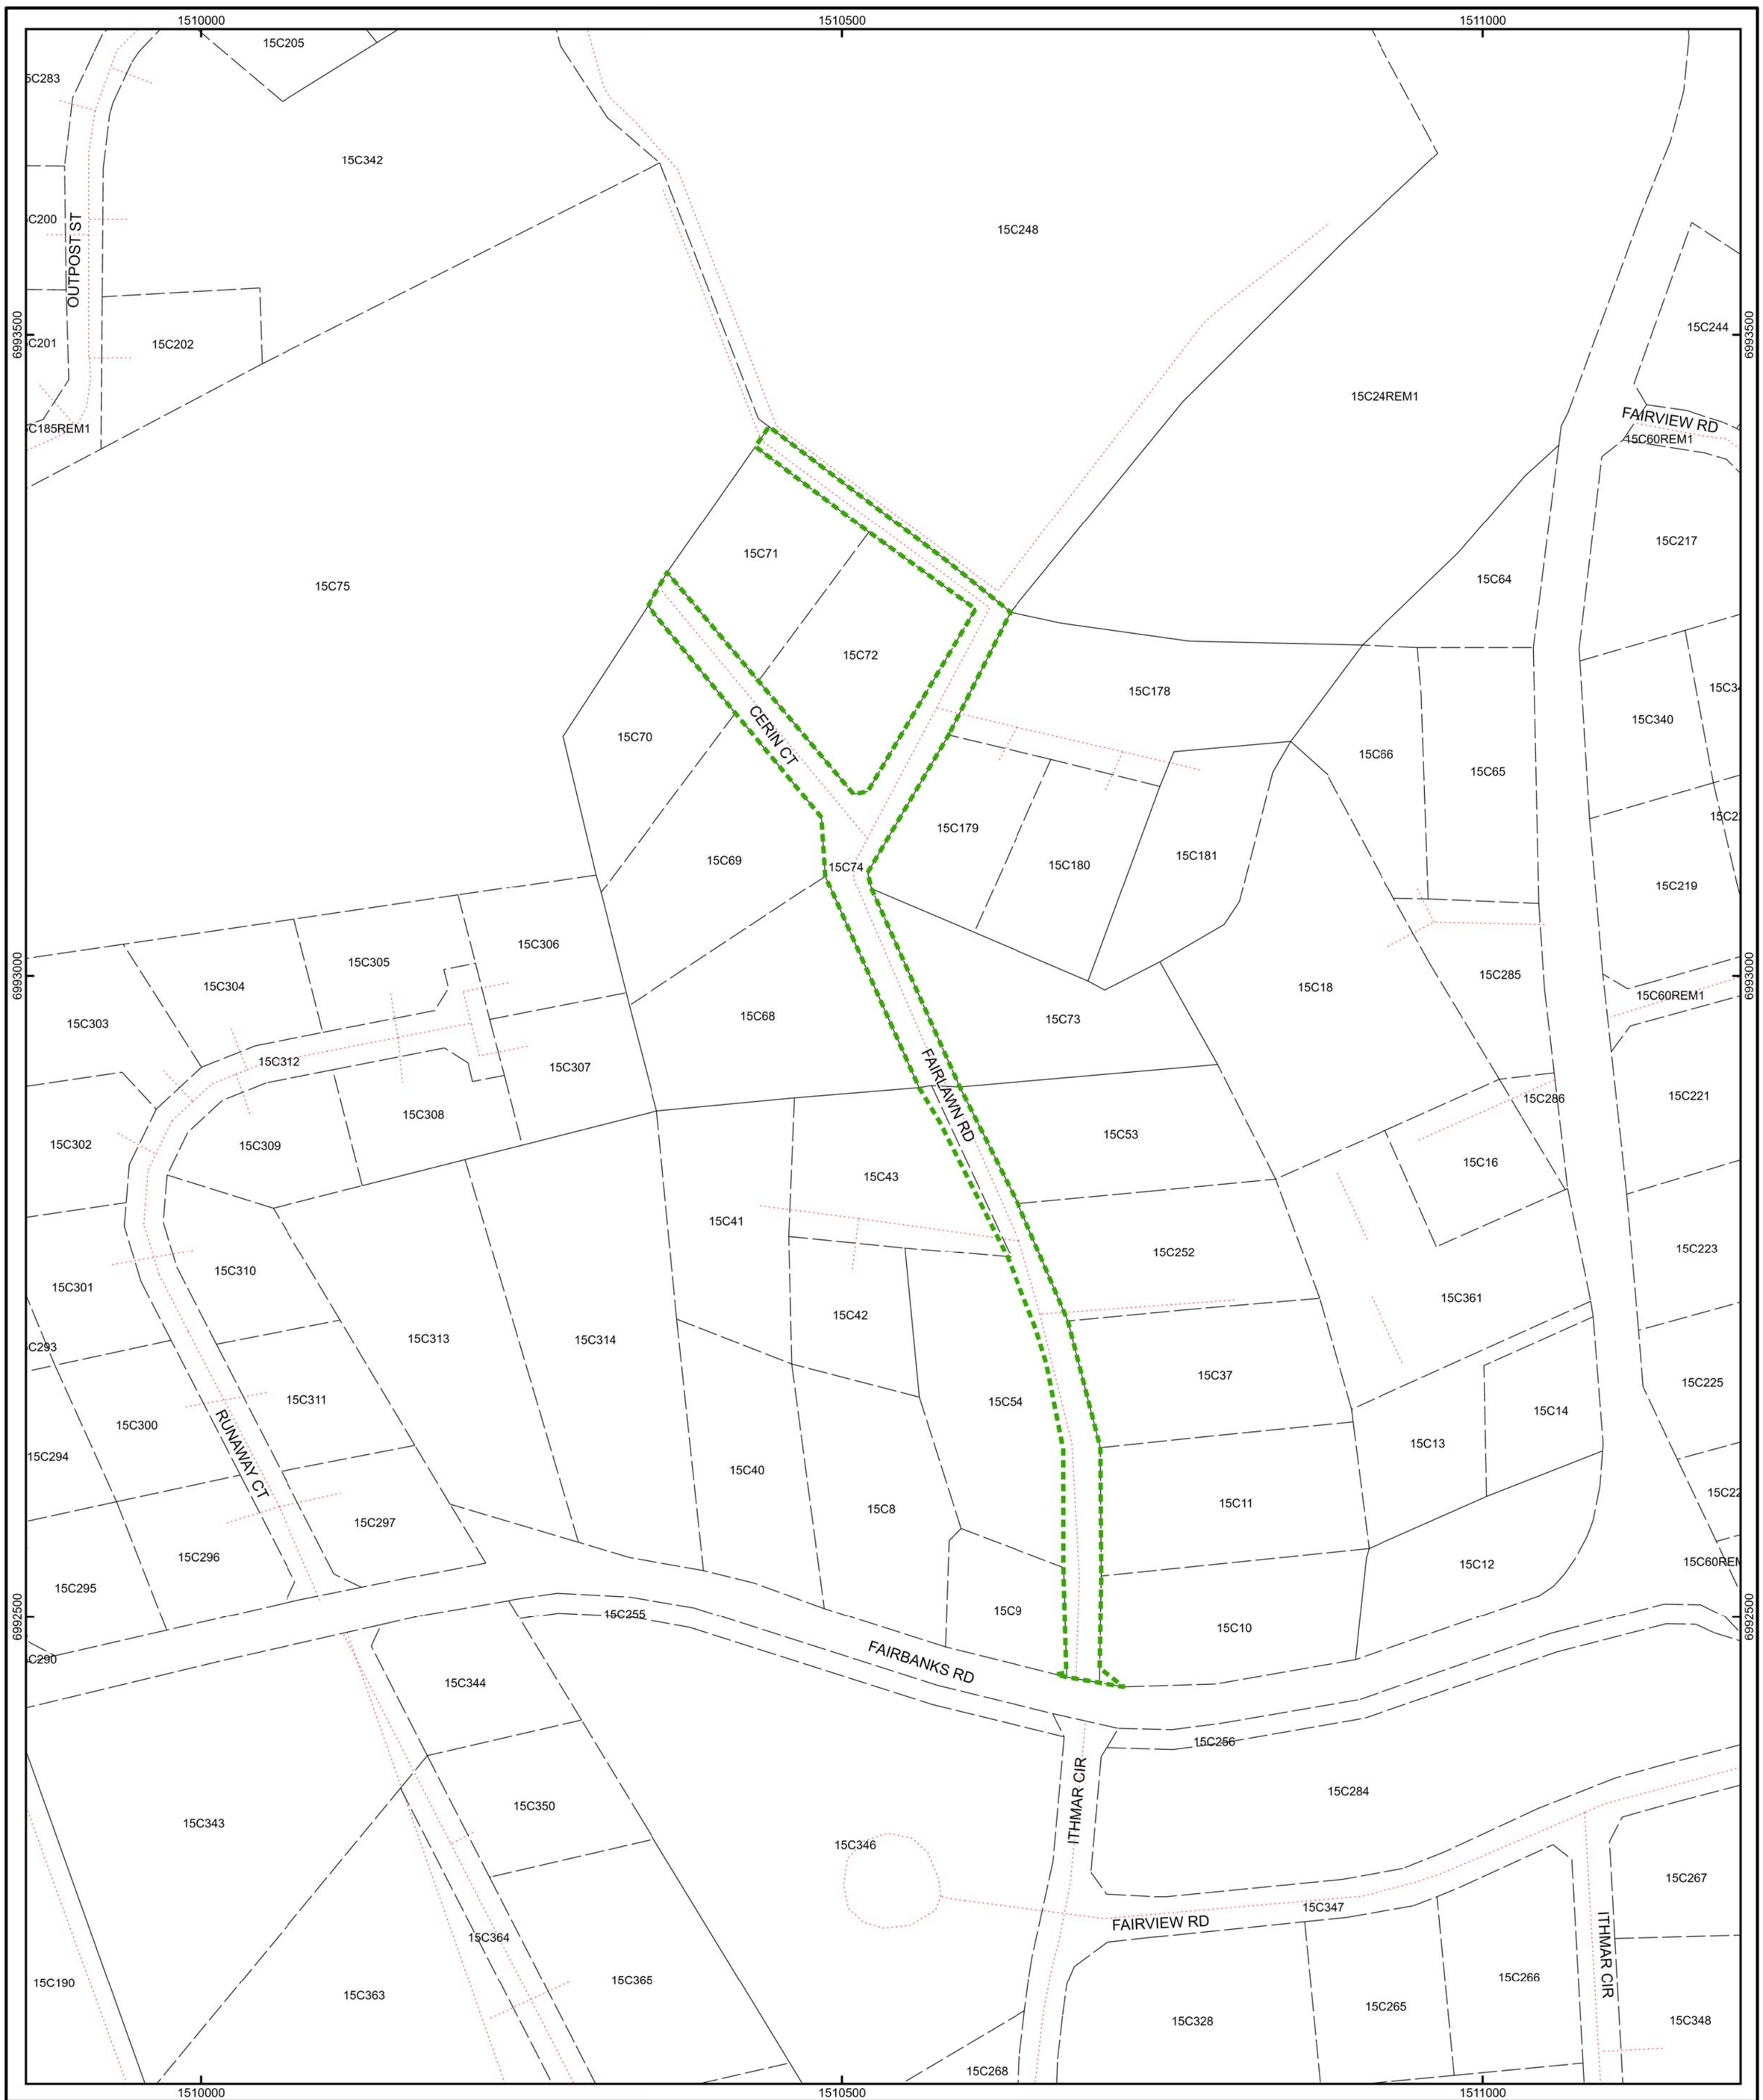

LEGEND / ABBREVIATIONS / AMENDMENTS			
Proposed Road	Prepared by : Date :	S. Ramsay-Grey 24 April 2024	TITLE: PROPOSED ROAD OPENING OF FAIRLAWN RD AND CERIN CT, GEORGE TOWN.
N	Quality Control by : Date :	J Dixon 10May2024	SCALE: 0 50 100 200 300 400 500 Feet
Gazette 16/2024, Monday 29 July 2024	Chief Surveyor : Date Approved :	D Kelly 16/5/2024	
Forms: BP_PCM			

BOUNDARY PLAN 689

BLOCK: 15C

Data Plan: L&S Job No. : 37547

LANDS AND SURVEY DEPARTMENT, CAYMAN ISLANDS GOVERNMENT, 133 Elgin Ave., P.O. Box 120, Grand Cayman KY1-9000, CAYMAN ISLANDS